



Sheet No.	Sheet Title
C1.01	COVER
C1.02	EASEMENT SUMMARY AND BILL OF MATERIALS SHEET
C2.01	EROSION CONTROL
C2.02	NCG01 GROUND STABILIZATION AND MATERIALS HANDLING
C2.03	NCG01 SELF INSPECTION, RECORD KEEPING AND REPORTING
C3.01	PLAN AND PROFILE
C3.02	PLAN AND PROFILE
C3.03	PLAN AND PROFILE
C3.04	PLAN AND PROFILE
C4.01	DETAILS
C4.02	DETAILS
C4.03	DETAILS
C4.04	DETAILS

7/13/26

NORTH CAROLINA
PROFESSIONAL
SEAL
046865
ENGINEER
SETH T. ANDERSSON

FINAL DRAWINGS
ISSUED FOR
BIDDING

[illegible]

GREENVILLE UTILITIES COMMISSION
OLD TAR ROAD NATURAL GAS MAIN EXTENSION
PITT COUNTY, NORTH CAROLINA

COVER

DESIGNED BY:	JML
DRAWN BY:	JML
CHECKED BY:	FLS
PROJECT No.	2025001
DRAWING No.	W-4260
SCALE:	AS NOTED
SHEET No.	
C1.01	

PARCEL 1
BOFENKAMP JANE MELLON
PARCEL NUMBER: 14642
DB 2925 PG 652, MB 45 PG 156

STATUS:
EASEMENT - 10' WIDTH
RECORDED 05/30/2023
DB 4414 PG 543, MAP ATTACHED PG 546

***REQUIREMENTS AS NOTED IN DEED BOOK**

PARCEL 3 DWG NO. '004.mxd' and '851.mxd'
McLAHWORN KARL WESLEY JR.
PARCEL NUMBER: 68838
DB 1756 PG 307

STATUS:
EASEMENT - 10' WIDTH
RECORDED 05/13/2024
DB 4519 PG 840, MAP ATTACHED PG 843

EASEMENT - 5' WIDTH
RECORDED 08/26/2025
DB 4678 PG 851, MAP ATTACHED PG 855

***REQUIREMENTS AS NOTED IN DEED BOOK**

PARCEL 5 DWG NO. '008.mxd' and '849.mxd'
MCCLAWHORN KARL WESLEY JR.
PARCEL NUMBER: 68837
DB 1756 PG 302

STATUS:
EASEMENT - 10' WIDTH
RECORDED 05/13/2024
DB 4519 PG 634, MAP ATTACHED PG 837

EASEMENT - 5' WIDTH
RECORDED 08/26/2025
DB 4678 PG 860, MAP ATTACHED PG 863

***REQUIREMENTS AS NOTED IN DEED BOOK**

PARCEL 7 DWG NO. "008.mxd" and "847.mxd"
CARTEL ASHPLEY MARIE
PARCEL NUMBER: 62650
DB 1100 PG 824, MB 54 PG 170

STATUS:
EASEMENT - 10' WIDTH
RECORDED 02/05/2024
DB 4489 PG 286, MAP ATTACHED PG 289

EASEMENT - 5' WIDTH
RECORDED 04/17/2025
DB 4630 PG 376, MAP ATTACHED PG 379

***REQUIREMENTS AS NOTED IN DEED BOOK**

PARCEL 9
NEAL JOAN BERNATHY
PARCEL NUMBER: 25801
DB 4281 PG 490

STATUS:
CONDEMNATION
RECORDED XX/XX/XXXX
DB XXXX PG XXX

CONDEMNATION

PARCEL 2 DWG NO. "003.mxd" and "852.mxd"
F & A CONSTRUCTION, LLC
PARCEL NUMBER: 55092
DB 3759 PG 648, MB 45 PG 156

STATUS:
EASEMENT - 10' WIDTH
RECORDED 07/18/2023
DB 4431 PG 146, MAP ATTACHED PG 149

EASEMENT - 5' WIDTH
RECORDED 04/08/2025
DB 4626 PG 391, MAP ATTACHED PG 394

***REQUIREMENTS AS NOTED IN DEED BOOK**

PARCEL 4 DWG NO. "005.mxd" and "850.mxd"
McLAWHORN KARL WESLEY JR.
PARCEL NUMBER: 16287
DB 3129 PG 824, MB 80 PG 47

STATUS:
EASEMENT - 10' WIDTH
RECORDED 05/13/2024
DB 4519 PG 844, MAP ATTACHED PG 847

EASEMENT - 5' WIDTH
RECORDED 08/25/2025
DB 4678 PG 847, MAP ATTACHED PG 850

***REQUIREMENTS AS NOTED IN DEED BOOK**

PARCEL 6 DWG NO. "009.mxd, 007.mxd" and "848.mxd"
CRAFT ASHLEY MARIE
PARCEL NUMBER: 38731
DB 1074 PG 798, MB 54 PG 170

STATUS:
EASEMENT - 10' WIDTH
RECORDED 02/05/2024
DB 4489 PG 290, MAP ATTACHED PG 293-294

EASEMENT - 5' WIDTH
RECORDED 04/17/2025
DB 4630 PG 380, MAP ATTACHED PG 383


***REQUIREMENTS AS NOTED IN DEED BOOK**

PARCEL 8 DWG NO. *872.mxd
ELLIS LAURIE HOWARD JR. TRUSTIE
PARCEL NUMBER: 92800
DB 4561 PG 301, MB 46 PG 50

STATUS:
EASEMENT - 10' WIDTH
RECORDED 05/26/2026
DB 4786 PG 345, MAP ATTACHED PG 349

*REQUIREMENTS AS NOTED IN DEED BOOK

Bill of Gas System Materials for Old Tar Road Gas Main Extension Project						
(Material List)						
List #	Stock #	Item #	Units	Plan Qty.	Specification	
1	505640	8" PE Pipe	FT	3168	Pipe, ASTM D2513 and F2897 (Per Part 192.63 Marking of Materials) 0.784" MIN. WALL THICKNESS, 8.625" O.D., SDR 11, PE 2708, MDPE, ENDS CAPPED, 40 LF sticks	
2	504760	6" PE Pipe	FT	286	Pipe, ASTM D2513 and F2897 (Per Part 192.63 Marking of Materials) 0.602" MIN. WALL THICKNESS, 6.625" O.D., SDR 11, PE 2708, MDPE, ENDS CAPPED, 40 LF sticks	
3	501380	4" PE Pipe	FT	14	Pipe, ASTM D2513 and F2897 (Per Part 192.63 Marking of Materials) 0.409" MIN. WALL THICKNESS, 4.500" O.D., SDR 11.5, PE 2708, MDPE, ENDS CAPPED, 40 LF sticks	
4	501370	2" PE Pipe	FT	126	Pipe, ASTM D2513 and F2897 (Per Part 192.63 Marking of Materials) 0.216" MIN. WALL THICKNESS, 2.375" O.D., SDR 11.5, PE 2708, MDPE, 500 LF COILS, ENDS CAPPED, 500 LF rolls	
5	505950	8" PE 90 deg ELL	EA	2	90 deg ELL, ASTM D2513 and F2897 (Per Part 192.63 Marking of Materials), Butt Fuse, Injection Molded, SDR 11, PE 2708, MDPE	
6	505960	8" PE 45 deg ELL	EA	2	45 deg ELL, ASTM D2513 and F2897 (Per Part 192.63 Marking of Materials), Butt Fuse, Injection Molded, SDR 11, PE 2708, MDPE	
7	504845	8" PE Tee	EA	1	Tee, ASTM D2513 and F2897 (Per Part 192.63 Marking of Materials), Butt Fuse, Injection Molded, SDR 11, PE 2708, MDPE	
8	505360	8"x 2" High Volume Tapping Tee	EA	1	Electrofusion High Pressure Taping Tee DAA IPS x IPS w/Undersaddle Frialen, (Frialtec HDAA 228039 Undersaddle)	
9	505951	8" PE End Cap	EA	1	End Cap, ASTM D2513 and F2897 (Per Part 192.63 Marking of Materials), Butt Fuse, Injection Molded, SDR 11, PE 2708, MDPE	
10	505970	8" x 6" PE Reducer	EA	1	8"x 6" Reducer, ASTM D2513 and F2897 (Per Part 192.63 Marking of Materials), Butt Fuse, Injection Molded, SDR 11, PE 2708, MDPE	
11	504852	6" PE 45 deg ELL	EA	4	45 deg ELL, ASTM D2513 and F2897 (Per Part 192.63 Marking of Materials), Butt Fuse, Injection Molded, SDR 11, PE 2708, MDPE	
12	504851	6" PE 90 deg ELL	EA	1	90 deg ELL, ASTM D2513 and F2897 (Per Part 192.63 Marking of Materials), Butt Fuse, Injection Molded, SDR 11, PE 2708, MDPE	
13	504850	6" PE Tee	EA	1	Tee, ASTM D2513 and F2897 (Per Part 192.63 Marking of Materials), Butt Fuse, Injection Molded, SDR 11, PE 2708, MDPE	
14	504800	6" PE End Cap	EA	3	End Cap, ASTM D2513 and F2897 (Per Part 192.63 Marking of Materials), Butt Fuse, Injection Molded, SDR 11, PE 2708, MDPE	
15	504860	6" x 4" PE Reducer	EA	1	6"x 4" Reducer, ASTM D2513 and F2897 (Per Part 192.63 Marking of Materials), Butt Fuse, Injection Molded, SDR 11, PE 2708, MDPE	
16	505160	4" PE 45 deg ELL	EA	2	45 deg ELL, ASTM D2513 and F2897 (Per Part 192.63 Marking of Materials), Butt Fuse, Injection Molded, SDR 11, PE 2708, MDPE	
17	501660	2" PE 90 deg ELL	EA	1	90 deg ELL, ASTM D2513 and F2897 (Per Part 192.63 Marking of Materials), Butt Fuse, Injection Molded, SDR 11, PE 2708, MDPE	
18	505730	2" x 2" High Volume Tapping Tee	EA	1	Electrofusion High Pressure Taping Tee DAA IPS x IPS w/Undersaddle Frialen, (Frialtec HDAA 228274 Undersaddle)	
19	505201	8" PE Electrofusion Coupling	EA	1	Electrofusion Coupling, ASTM D2513, F2897, F1055 (Per Part 192.63 Marking of Materials), IPS, Injection Molded, SDR11, PE4710, HDPE	
20	505200	6" PE Electrofusion Coupling	EA	2	Electrofusion Coupling, ASTM D2513, F2897, F1055 (Per Part 192.63 Marking of Materials), IPS, Injection Molded, SDR11, PE4710, HDPE	
21	505190	4" PE Electrofusion Coupling	EA	1	Electrofusion Coupling, ASTM D2513, F2897, F1055 (Per Part 192.63 Marking of Materials), IPS, Injection Molded, SDR11, PE4710, HDPE	
22	505980	8" PE Ball Valve	EA	2	Polyethylene Valve, Full Port, Ball, ASTM D2513 and F2897 (Per Part 192.63 Marking of Materials), Butt Fuse, Injection Molded, SDR 11, PE 2708, MDPE, Must Meet or Exceed Requirements of USDOT 49CFR-part 192 for Natural Gas Distribution.	
23	505240	6" PE Ball Valve	EA	2	Polyethylene Valve, Full Port, Ball, ASTM D2513 and F2897 (Per Part 192.63 Marking of Materials), Butt Fuse, Injection Molded, SDR 11, PE 2708, MDPE, Must Meet or Exceed Requirements of USDOT 49CFR-part 192 for Natural Gas Distribution.	
24	505210	4" PE Ball Valve	EA	1	Polyethylene Valve, Full Port, Ball, ASTM D2513 and F2897 (Per Part 192.63 Marking of Materials), Butt Fuse, Injection Molded, SDR 11, PE 2708, MDPE, Must Meet or Exceed Requirements of USDOT 49CFR-part 192 for Natural Gas Distribution.	
25	504840	2" PE Ball Valve	EA	2	Polyethylene Valve, Full Port, Ball, ASTM D2513 and F2897 (Per Part 192.63 Marking of Materials), Butt Fuse, Injection Molded, SDR 11, PE 2708, MDPE, Must Meet or Exceed Requirements of USDOT 49CFR-part 192 for Natural Gas Distribution.	
26	NS	12" Steel Casing	FT	60	Casing Pipe, ASME B16.9 & ASTM A234 WPB, Schedule 20 (WT=0.250"), Grade ASTM A53/A53M (OR HIGHER), Bare, Domestic, Single Random Length	
27	506060	Tracer Wire	FT	3594	#8 Yellow, HMWPE Coating, Stranded Copper, 50' Hand Spools	
28	504940	6" Plastic Valve Box	EA	12	Valve Box, Flush Mount, Gas Lid	
29	NS	8" x 12 -1/4" Concentric Casing Spacers	EA	16	Concentric Casing Spacers (Insulators), Bolt-On, Polyethylene	
30	NS	3.75" x 72" Line Markers	EA	18	Line Markers, Fiberglass Post, Yellow Gas Pipeline (Carsonite Or As Approved By Engineer)	
31	305190	Concrete Valve Collar	EA	16	Pre-Cast Concrete Collar	
32	NS	2" Steel Pipe	FT	60	Pipe , STD Wall (WT=0.154"), ST API 5L-GR X-52, EXTERNALLY COATED WITH 12-14 MILS FBE, PREFERRED PRODUCT 3M SCOTCHKOTE 226N/6233, Domestic, Single Random	
33	504430	2" Steel 90 deg ELL	EA	4	90 deg ELL, STD Wall (WT=0.154"), Long Radius, ST API 5L-GR Y-52, Domestic	
34	504610	2" Steel 180 deg Return	EA	2	180 deg Return, STD Wall (WT=0.154"), ST API 5L-GR Y-52, Domestic	
35	NS	Casing End Seals	EA	2	Casing End Seals, PSI (GPT Industries) Link-Seal Modular Seals LS-410-0-12 (Two Sets Required), Or As Approved By Engineer	

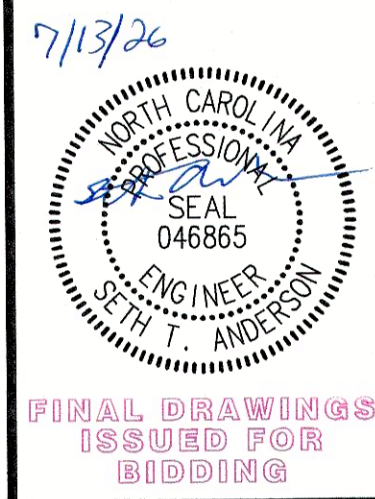[illegible]

GREENVILLE UTILITIES COMMISSION
OLD TAR ROAD NATURAL GAS MAIN EXTENSION
PITT COUNTY, NORTH CAROLINA
EASEMENT SUMMARY AND BILL OF MATERIALS SHEET

DESIGNED BY:	JM
DRAWN BY:	JM
CHECKED BY:	FL
PROJECT No.	202500
DRAWING No.	W-426
SCALE:	AS NOTED
SHEET No.	

\\MAIN\BIC-OLD_The_BO_MTL_GAS_MAIN_EXT-2020011-CADD_DRAWING\01 DWG - 12.01 EROSION CONTROL - 7/13/2025 11:45:06 AM - AMELUSCZC

EROSION CONTROL NOTES

1. ALL WORK WILL BE DONE IN ACCORDANCE WITH THE REQUIREMENTS OF THE NORTH CAROLINA DEPARTMENT OF ENVIRONMENT AND NATURAL RESOURCES. NO LAND DISTURBING ACTIVITY BEYOND THAT REQUIRED TO INSTALL THE APPROPRIATE EROSION CONTOL MEASURE MAY PROCEED UNTIL MEASURES ARE INSPECTED AND APPROVED.

2. FOLLOWING STRIPPING OF SITE, ALL STORM DRAINAGE STRUCTURES SHALL BE INSTALLED. SILT FENCES SHALL BE PLACED ALONG PROPERTY LINES AS INDICATED ON PLANS TO PROTECT ADJACENT DEVELOPMENTS. ROCK INLET SEDIMENT TRAPS SHALL BE INSTALLED AROUND ALL DRAINAGE STURCTURES TO COLLECT SURFACE RUNOFF AND CONTROL SILTATION AND RELEASE WATER AT A GRADUAL RATE. ALL DISTURBED AREAS WILL BE GRADED, SEEDED AND MULCHED.

3. ALL SHOULDERS SHALL BE SEEDED TO STABILIZE THE SOIL. SEED BED PREPARATION SHALL BE CONDUCTED ACCORDING TO NORTH CAROLINA DEPARTMENT OF TRANSPORTATION STANDARD SPECIFICATIONS FOR ROADS AND STRUCTURES (NCDOT). THE GROUND SURFACE SHALL BE CLEARED OF STUMPS, STONES, ROOTS, CABLES, WIRE, GRADE STAKES, AND OTHER MATERIALS THAT MIGHT HINDER PROPER GRADING, TILLAGE, SEEDING OR SUBSEQUENT MAINTENANCE OPERATIONS. GRADES ON THE AREA TO BE SEEDED SHALL BE MAINTAINED IN A TRUE AND EVEN CONDITION. MAINTENANCE SHALL INCLUDE ANY NECESSARY REPAIRS TO PREVIOUSLY GRADED AREAS. ALL GRADED AREAS SHALL BE THOROUGHLY TILLED TO A DEPTH OF AT LEAST FOUR (4) INCHES BY PLOWING, DISKING, HARROWING, OR OTHER APPROVED METHODS UNTIL THE CONDITION OF THE SOIL IS ACCEPTABLE. ON SITES WHERE SOIL CONDITIONS ARE SUCH THAT HIGH CLAY CONTENT AND EXCESSIVE COMPACTION CAUSE DIFFICULTY IN GETTING CLODS AND LUMPS EFFECTIVELY PULVERIZED, THE CONTRACTOR SHALL USE THE ROTARY TILLAGE MACHINERY UNTIL THE MIXING OF THE SOIL IS ACCEPTABLE AND NO CLODS OR CLUMPS REMAIN LARGER THAN 1 1/2 INCHES IN DIAMETER. A FIRM AND COMPACT SEED BED IS REQUIRED AND AFTER BEING GRADED, THE SEED BED SHALL BE LIGHTLY COMPACTED WITH A LAND ROLLER, SUCH AS A CULTIPACKER, BEFORE AND AFTER SEEDING. LIMESTONE SHALL BE DOLOMITIC AGRICULTURE GROUND LIMESTONE CONTAINING NOT LESS THAN 10 PERCENT MAGNESIUM OXIDE. LIME SHALL BE UNIFORMLY APPLIED AT THE RATE OF 2 TONS PER ACRE AS TESTING REQUIRES PER THE SPECIFICATIONS. IF REQUIRED PER SPECIFICATIONS, FERTILIZER SHALL BE INCORPORATED INTO THE UPPER THREE OR FOUR INCHES OF PREPARED SEED BED JUST PRIOR TO THE LAST TILLAGE OPERATION, BUT IN NO CASE SHALL IT BE APPLIED MORE THAN THREE DAYS PRIOR TO SEEDING. FERTILIZER SHALL BE USED IMMEDIATELY AFTER DELIVERY OR STORED IN A MANNER THAT WILL NOT PERMIT IT TO HARDEN OR DESTROY ITS EFFECTIVENESS.
- PERMANENT SEEDING

APPLY DOLEMITIC LIMESTONE AT THE RATE OF 2 TONS PER ACRE. IF HYDRATED LIME IS USED, FOLLOW RECOMMENDATION FROM SOIL TEST. COST OF THE TEST SHALL BE BORNE BY THE CONTRACTOR.

APPLY 10-10-10 FERTILIZER OUTSIDE OF NCDOT RIGHT-OF-WAY AT A RATE OF 1,000 POUNDS PER ACRE.

APPLY 10-20-20 FERTILIZER WITHIN NCDOT RIGHT-OF-WAY AT A RATE OF 500 POUNDS PER ACRE.

PROVIDE PERMANENT SEEDING IN ACCORDANCE WITH THE FOLLOWING SCHEDULE:
OUTSIDE OF NCDOT R/W
(JANUARY 1 - MARCH 31)
COMMON BERMUDA GRASS (UNHULLED) - 20 POUNDS PER ACRE

(APRIL 1 - JULY 31)
COMMON BERMUDA GRASS (HULLED) - 15 POUNDS PER ACRE
CENTIPEDE - 8 POUNDS PER ACRE

(AUGUST 1 - DECEMBER 31)
COMMON BERMUDA GRASS (UNHULLED) - 15 POUNDS PER ACRE
TALL FESCUE - 120 POUNDS PER ACRE
CENTIPEDE - 8 POUNDS PER ACRE

WITHIN NCDOT R/W
(JANUARY 1 - DECEMBER 31)
FESCUE - 50 POUNDS PER ACRE
PENSACOLA BAHIAGRASS - 25 POUNDS PER ACRE
CENTIPEDE - 5 POUNDS PER ACRE
4. GROUND STABILIZATION (PER NCG010000)

A. SOIL STABILIZATION SHALL BE ACHIEVED ON ANY AREA OF A SITE WHERE LAND-DISTURBING ACTIVITIES HAVE TEMPORARILY OR PERMANENTLY CEASED ACCORDING TO THE FOLLOWING SCHEDULE:

I. ALL PERIMETER DIKES, SWALES, DITCHES, PERIMETER SLOPES AND ALL SLOPES STEEPER THAN 3 HORIZONTAL TO 1 VERTICAL (3:1) SHALL BE PROVIDED TEMPORARY OR PERMANENT STABILIZATION WITH GROUND COVER AS SOONS AS PRACTICABLE BUT IN ANY EVENT WITHIN 7 CALENDAR DAYS FROM THE LAST LAND-DISTURBING ACTIVITY.

II. ALL OTHER DISTURBED AREAS SHALL BE PROVIDED TEMPORARY OR PERMANENT STABILIZATION WITH GROUND COVER AS SOON AS PRACTICABLE BUT IN ANY EVENT WITHIN 14 CALENDAR DAYS FROM THE LAST LAND- DISTURBING ACTIVITY.

B. CONDITIONS - IN MEETING THE STABILIZATION REQUIREMENTS ABOVE, THE FOLLOWING CONDITIONS OR EXEMPTIONS SHALL APPLY:

I. EXTENSIONS OF TIME MAY BE APPROVED BY THE PERMITTING AUTHORITY BASED ON WEATHER OR OTHER SITE- SPECIFIC CONDITIONS THAT MAKE COMPLIANCE IMPRACTICABLE.

II. ALL SLOPES 50' IN LENGTH OR GREATER SHALL APPLY THE GROUND COVER WITHIN 7 DAYS EXCEPT WHEN THE SLOPE IS FLATTER THAN 4:1. SLOPES LESS THAN 50' SHALL APPLY GROUND COVER WITHIN 14 DAYS EXCEPT WHEN SLOPES ARE STEEPER THAN 3:1, THE 7 DAY-REQUIREMENT APPLIES.

III. ANY SLOPED AREA FLATTER THAN 4:1 SHALL BE EXEMPT FROM THE 7-DAY GROUND COVER REQUIREMENT.

IV. SLOPES 10' OR LESS IN LENGTH SHALL BE EXEMPT FROM THE 7-DAY GROUND COVER REQUIREMENT EXCEPT WHEN THE SLOPE IS STEEPER THAN 2:1.

V. ALTHOUGH STABILIZATION IS USUALLY SPECIFIED AS GROUND COVER, OTHER METHODS, SUCH AS CHEMICAL STABILIZATION, MAY BE ALLOWED ON A CASE-BY-CASE BASIS.

VI. FOR PORTIONS OF PROJECTS WITHIN ONE MILE AND DRAINING TO TROUT WATERS AND HIGH QUALITY WATERS AS CLASSIFIED BY THE ENVIRONMENTAL MANAGEMENT COMMISSION, STABILIZATION WITH GROUND COVER SHALL BE ACHIEVED AS SOON AS PRACTICABLE BUT IN ANY EVENT ON ALL AREAS OF THE SITE WITHIN 7 CALENDAR DAYS FROM THE LAST LAND-DISTURBING ACT.

VII. FOR PORTIONS OF PROJECTS LOCATED IN OUTSTANDING RESOURCE WATERS WATERSHEDS AS CLASSIFIED BY THE ENVIRONMENTAL MANAGEMENT COMMISSION, STABILIZATION WITH GROUND COVER SHALL BE ACHIEVED AS SOON AS PRACTICABLE BUT IN ANY EVENT ON ALL AREAS WITHIN 7 CALENDAR DAYS FROM THE LAST LAND- DISTURBING ACT.

VIII. PORTIONS OF A SITE THAT ARE LOWER IN ELEVATION THAN ADJACENT DISCHARGE LOCATIONS AND ARE NOT EXPECTED TO DISCHARGE DURING CONSTRUCTION MAY BE EXEMPT FROM THE TEMPORARY GROUND COVER REQUIREMENTS IF IDENTIFIED ON THE APPROVED E&S PLAN OR ADDED BY THE PERMITTING AUTHORITY.

5. SELF INSPECTION AND REPORTING REQUIREMENTS (PER NCG010000)

MINIMUM SELF INSPECTION AND REPORTING REQUIREMENTS ARE AS FOLLOWS UNLESS OTHERWISE APPROVED IN WRITING BY THE DIVISION OF WATER QUALITY.

A. A RAIN GAUGE SHALL BE MAINTAINED IN GOOD WORKING ORDER ON THE SITE UNLESS ANOTHER RAIN MONITORING DEVICE HAS BEEN APPROVED BY THE PERMITTING AUTHORITY.

B. A WRITTEN RECORD OF THE DAILY RAINFALL AMOUNTS SHALL BE RETAINED AND ALL RECORDS SHALL BE MADE AVAILABLE TO DWQ OR AUTHORIZED AGENT UPON REQUEST (NOTE: IF NO RAINFALL OCCURRED, THE PERMITTEE MUST RECORD "ZERO").

C. EROSION AND SEDIMENTATION CONTROL MEASURES SHALL BE INSPECTED TO ENSURE THAT THEY ARE OPERATING CORRECTLY. INSPECTION RECORDS MUST BE MAINTAINED FOR EACH INSPECTION EVENT AND FOR EACH MEASURE. AT A MINIMUM, INSPECTION OF MEASURES MUST OCCUR AT THE FREQUENCY INDICATED BELOW:

I. ALL EROSION AND SEDIMENTATION CONTROL MEASURES MUST BE INSPECTED BY OR UNDER THE DIRECTION OF THE PERMITTEE AT LEAST ONCE EVERY SEVEN CALENDAR DAYS, AND

II. ALL EROSION AND SEDIMENT CONTROL MEASURES MUST BE INSPECTED BY OR UNDER THE DIRECTION OF THE PERMITTEE WITHIN 24 HOURS AFTER ANY STORM EVENT OF GREATER THAN 0.50 INCHES OF RAIN PER 24 HOUR PERIOD.

III. TIMES WHEN A DETERMINATION THAT ADVERSE WEATHER CONDITIONS PREVENTED INSPECTIONS SHOULD BE DOCUMENTED ON THE INSPECTION RECORD.

D. ONCE LAND DISTURBANCE HAS BEGUN ON THE SITE, STORMWATER RUNOFF DISCHARGE OUTFALLS SHALL BE INSPECTED BY OBSERVATION FOR EROSION, SEDIMENTATION AND OTHER STORMWATER DISCHARGE CHARACTERISTICS SUCH AS CLARITY, FLOATING SOLIDS, AND OIL SHEENS. INSPECTIONS OF THE OUTFALLS SHALL BE MADE AT LEAST ONCE EVERY SEVEN CALENDAR DAYS AND WITHIN 24 HOURS AFTER ANY STORM EVENT OF GREATER THAN 0.50 INCHES OF RAIN PER 24 HOUR PERIOD.

E. INSPECTIONS ARE ONLY REQUIRED TO BE MADE DURING NORMAL BUSINESS HOURS. WHEN ADVERSE WEATHER CONDITIONS WOULD CAUSE THE SAFETY OF THE INSPECTION PERSONNEL TO BE IN JEOPARDY, THE INSPECTION CAN BE DELAYED UNTIL IT IS DEEMED SAFE TO PERFORM THESE DUTIES. IF THE INSPECTION CANNOT BE DONE ON THAT DAY, IT MUST BE COMPLETED ON THE FOLLOWING BUSINESS DAY.

F. TWENTY-FOUR HOUR REPORTING FOR VISIBLE SEDIMENT DEPOSITION

I. THE PERMITTEE SHALL REPORT TO THE DIVISION OF WATER QUALITY CENTRAL OFFICE OR THE APPROPRIATE REGIONAL OFFICE ANY VISIBLE SEDIMENT BEING DEPOSITED IN ANY STREAM OR WETLAND OR ANY NONCOMPLIANCE WHICH MAY ENDANGER HEALTH OR THE ENVIRONMENT. (SEE SECTION IX OF THIS PERMIT FOR CONTACT INFORMATION.) ANY INFORMATION SHALL BE PROVIDED ORALLY OR ELECTRONICALLY WITHIN 24 HOURS FROM THE TIME THE PERMITTEE BECAME AWARE OF THE CIRCUMSTANCES. VISIBLE DISCOLORATION OR SUSPENDED SOLIDS IN THE EFFLUENT SHOULD BE RECORDED ON THE INSPECTION RECORD AS PROVIDED BELOW.

II. A WRITTEN SUBMISSION SHALL BE PROVIDED TO THE APPROPRIATE REGIONAL OFFICE OF THE DWQ WITHIN 5 DAYS OF THE TIME THE PERMITTEE BECOMES AWARE OF THE CIRCUMSTANCES. THE WRITTEN SUBMISSION SHALL CONTAIN A DESCRIPTION OF THE SEDIMENT DEPOSITION AND ACTIONS TAKEN TO ADDRESS THE CAUSE OF THE DEPOSITION. THE DIVISION OF WATER QUALITY STAFF MAY WAIVE THE REQUIREMENT FOR A WRITTEN REPORT ON A CASE-BY-CASE BASIS.

G. RECORDS OF INSPECTIONS MADE DURING THE PREVIOUS 30 DAYS SHALL REMAIN ON THE SITE AND AVAILABLE FOR AGENCY INSPECTORS AT ALL TIMES DURING NORMAL WORKING HOURS, UNLESS THE PERMITTING AUTHORITY PROVIDES A SITE-SPECIFIC EXEMPTION BASED ON UNIQUE SITE CONDITIONS THAT MAKE THIS REQUIREMENT NOT PRACTICAL. OLDER RECORDS MUST BE MAINTAINED FOR A PERIOD OF ONE YEAR AFTER PROJECT COMPLETION AND MADE AVAILABLE UPON REQUEST. THE RECORDS MUST PROVIDE THE DETAILS OF EACH INSPECTION INCLUDING OBSERVATIONS, AND ACTIONS TAKEN IN ACCORDANCE WITH THIS PERMIT. THE PERMITTEE SHALL RECORD THE REQUIRED RAINFALL AND MONITORING OBSERVATIONS ON THE "INSPECTION RECORD FOR ACTIVITIES UNDER STORMWATER GENERAL PERMIT NCG010000" FORM PROVIDED BY THE DIVISION OR A SIMILAR INSPECTION FORM THAT IS INCLUSIVE OF ALL OF THE ELEMENTS CONTAINED IN THE DIVISION'S FORM. ELECTRONIC STORAGE OF RECORDS WILL BE ALLOWED IF APPROVED BY THE PERMITTING AUTHORITY.

H. INSPECTION RECORDS MUST INCLUDE, AT A MINIMUM, THE FOLLOWING:

I. CONTROL MEASURE INSPECTIONS: INSPECTION RECORDS MUST INCLUDE AT A MINIMUM:

1. IDENTIFICATION OF THE MEASURES INSPECTED,

2. DATE AND TIME OF THE INSPECTION,

3. NAME OF THE PERSON PERFORMING THE INSPECTION,

4. INDICATION OF WHETHER THE MEASURES WERE OPERATING PROPERLY,

5. DESCRIPTION OF MAINTENANCE NEEDS FOR THE MEASURE,

6. CORRECTIVE ACTIONS TAKEN AND

7. DATE OF ACTIONS TAKEN.

II. STORMWATER DISCHARGE INSPECTIONS: INSPECTION RECORDS MUST INCLUDE AT A MINIMUM:

1. IDENTIFICATION OF THE DISCHARGE OUTFALL INSPECTED,

2. DATE AND TIME OF THE INSPECTION,

3. NAME OF THE PERSON PERFORMING THE INSPECTION,

4. EVIDENCE OF INDICATORS OF STORMWATER POLLUTION SUCH AS OIL SHEEN, FLOATING OR SUSPENDED SOLIDS OR DISCOLORATION,

5. INDICATION OF VISIBLE SEDIMENT LEAVING THE SITE,

6. ACTIONS TAKEN TO CORRECT/PREVENT SEDIMENTATION AND

7. DATE OF ACTIONS TAKEN.

III. VISIBLE SEDIMENTATION FOUND OUTSIDE THE SITE LIMITS: INSPECTION RECORDS MUST INCLUDE:

1. AN EXPLANATION AS TO THE ACTIONS TAKEN TO CONTROL FUTURE RELEASES,

2. ACTIONS TAKEN TO CLEAN UP OR STABILIZE THE SEDIMENT THAT HAS LEFT THE SITE LIMITS AND

3. THE DATE OF ACTIONS TAKEN.

IV. VISIBLE SEDIMENTATION FOUND IN STREAMS OR WETLANDS: ALL INSPECTIONS SHOULD INCLUDE EVALUATION OF STREAMS OR WETLANDS ONSITE OR OFFSITE (WHERE ACCESSIBLE) TO DETERMINE IF VISIBLE SEDIMENTATION HAS OCCURRED.

I. VISIBLE STREAM TURBIDITY - IF THE DISCHARGE FROM A SITE RESULTS IN VISIBLE STREAM TURBIDITY, INSPECTION RECORDS MUST RECORD THAT EVIDENCE AND ACTIONS TAKEN TO REDUCE SEDIMENT CONTRIBUTIONS. SITES DISCHARGING TO STREAMS NAMED ON THE STATE'S 303(D) LIST AS IMPAIRED FOR SEDIMENT-RELATED CAUSES MAY BE REQUIRED TO PERFORM ADDITIONAL MONITORING, INSPECTIONS OR APPLICATION OF MORE-STRINGENT MANAGEMENT PRACTICES IF IT IS DETERMINED THAT THE ADDITIONAL REQUIREMENTS ARE NEEDED TO ASSURE COMPLIANCE WITH THE FEDERAL OR STATE IMPAIRED-WATERS CONDITIONS. IF A DISCHARGE COVERED BY THIS PERMIT ENTERS A STREAM SEGMENT THAT IS LISTED ON THE IMPAIRED STREAM LIST FOR SEDIMENT-RELATED CAUSES, AND A TOTAL MAXIMUM DAILY LOAD (TMDL) HAS BEEN PREPARED FOR THOSE POLLUTANTS, THE PERMITTEE MUST IMPLEMENT MEASURES TO ENSURE THAT THE DISCHARGE OF POLLUTANTS FROM THE SITE IS CONSISTENT WITH THE ASSUMPTIONS AND MEETS THE REQUIREMENTS OF THE APPROVED TDML. THE DWQ 303(D) LIST CAN BE FOUND AT: [HTTP://H2O.ENR.STATE.NC.ES/TMDL/GENERAL_303D.htm](http://h2o.enr.state.nc.us/TMDL/GENERAL_303D.htm)

6. IN THE EVENT OF A CONFLICT BETWEEN THE REQUIREMENTS OF THE SEDIMENTATION POLLUTION CONTROL ACT, THE SUBMITTED PLAN AND/OR THE CONTRACT SPECIFICATIONS, THE MORE RESTRICTIVE REQUIREMENT SHALL PREVAIL. THE LAND-DISTURBING ACTIVITY SHALL BE CONDUCTED IN ACCORDANCE WITH THE APPROVED EROSION AND SEDIMENTATION CONTROL PLAN.

7. THE LATEST APPROVED EROSION AND SEDIMENTATION CONTROL PLAN WILL BE USED DURING PERIODIC UNANNOUNCED INSPECTIONS TO DETERMINE COMPLIANCE AND A COPY OF THE PLAN MUST BE ON FILE AT THE JOB SITE. IF IT IS DETERMINED THAT THE IMPLEMENTED PLAN IS INADEQUATE, THIS OFFICE MAY REQUIRE THE INSTALLATION OF ADDITIONAL MEASURES AND/OR THAT THE PLAN BE REVISED TO COMPLY WITH STATE LAW.

8. THE CERTIFICATE OF PLAN APPROVAL MUST BE POSTED AT THE PRIMARY ENTRANCE TO THE JOB SITE AND REMAIN UNTIL THE SITE IS PERMANENTLY STABILIZED.

9. A BUFFER ZONE, SUFFICIENT TO RESTRAIN VISIBLE SEDIMENTATION WITHIN THE FIRST 25% OF THE WIDTH CLOSEST TO THE LAND DISTURBANCE, MUST BE PROVIDED AND MAINTAINED BETWEEN THE LAND-DISTURBING ACTIVITY AND ANY ADJACENT PROPERTY OR WATERCOURSE.

10. IN ORDER TO COMPLY WITH THE INTENT OF THE ACT, THE SCHEDULING OF THE LAND-DISTURBING ACTIVITIES IS TO BE SUCH THAT BOTH THE AREA OF EXPOSURE AND THE TIME BETWEEN LAND DISTURBANCE AND PROVIDING GROUND COVER IS MINIMIZED.

11. UNLESS A TEMPORARY, MANUFACTURED, LINING MATERIAL HAS BEEN SPECIFIED, A CLEAN STRAW MULCH MUST BE APPLIED, AT A MINIMUM RATE OF 2 TONS/ACRE, TO ALL SEEDED AREAS. THE MULCH MUST COVER AT LEAST 75% OF THE SEEDED AREA AFTER IT IS EITHER TACKED WITH AN ACCEPTABLE TACKING MATERIAL, OR CRIMPED IN PLACE.

12. ADEQUATE AND APPROPRIATE MEASURES MUST BE PROPERLY INSTALLED DOWNSTREAM, WITHIN THE LIMITS OF DISTURBANCE, OF ANY LAND-DISTURBING ACTIVITY TO PREVENT SEDIMENT FROM LEAVING THE LIMITS OF DISTURBANCE, ENTERING EXISTING DRAINAGE SYSTEMS, IMPACTING AN ON-SITE NATURAL WATERCOURSE OR ADJOINING PROPERTY.

13. SILT FENCES, INCLUDING OUTLET SECTIONS, ARE NOT APPROPRIATE FOR AREAS OF CONCENTRATED FLOW SUCH AS SWALES OR DITCHES. PROVIDE ADEQUATE AND APPROPRIATE MEASURES FOR ALL CONSTRUCTION WITHIN AREAS OF CONCENTRATED FLOW.

14. ALL SLOPES AFFECTED DURING THE INSTALLATION/CLEANUP PROCESS MUST BE PROVIDED ON A GRADE THAT CAN BE RETAINED BY VEGETATIVE OR OTHER APPROPRIATE COVER.

15. AT ANY GIVEN TIME WITHIN THE PROJECT AREA, THE MAXIMUM AFFECTED, EXPOSED AND "UNRESTORED" AREA IS LIMITED TO THE LESSER OF 2 (TWO) ACRES OR THE EFFECTIVE LENGTH ALONG ANY GIVEN ROAD SECTION LIMITED TO THE LESSER OF 2 (TWO) ACRES OR THE EFFECTIVE LENGTH ALONG ANY GIVEN ROAD SECTION (APPROXIMATELY 2 MILES). A ROAD SECTION BEING DEFINED AS A CONTINUOUS SECTION OF ROAD HAVING THE SAME SR NUMBER OR ROAD NAME.

16. INSTALL SILT FENCE OVER AND AROUND THE TOP OF EXISTING PIPES AND INLETS AT DISTURBED AREAS.

17. ALL DISTURBED AREAS SHALL BE GRADED TO MINIMIZE RUNOFF.

18. INSTALL SILT FENCE AROUND SPOIL PILES AND ALONG TRENCHES TO MINIMIZE SEDIMENT FROM ENTERING ROADSIDE DITCHES AND EXISTING DRAINAGE OUTLETS.

19. PROVIDE EROSION CONTROL MEASURES AROUND STOCK/WASTE PILES AND STAGING AREAS AS NEEDED OR AS DIRECTED BY ENGINEER.

20. PROTECT STORM PIPE INLETS FROM SEDIMENT RUNOFF FROM LAND DISTURBING ACTIVITIES WITH SILT FENCE, STONE CHECK DAM, OR ABC FILTER AS APPROPRIATE FOR SITE CONDITIONS.

21. REPLACE DISTURBED STORM PIPE OUTLET PROTECTION WITH EQUAL OR GREATER AMOUNT OF RIP-RAP WITHIN 15 DAYS OF DISTURBANCE -OR AS REQUIRED BY NCDENR-DWQ.

22. WHERE THE AREA AROUND AN OUTLET IS DISTURBED AND NO OUTLET PROTECTION EXISTS, CLASS "1" RIP-RAP SHALL BE PLACED AROUND PIPE OUTLET AS DIRECTED BY THE ENGINEER.

23. PROVIDE EROSION CONTROL MATTING WHERE INDICATED UNLESS DIRECTED OTHERWISE BY THE ENGINEER.

24. PROVIDE PERMANENT SEEDING IN ACCORDANCE WITH THE SEEDING SCHEDULE.

25. REPORT EROSION CONTROL DEFICIENCIES TO THE ENGINEER IMMEDIATELY.

26. ALL EROSION AND SEDIMENTATION CONTROL DEVICES SHALL REMAIN IN PLACE AND BE MAINTAINED BY THE CONTRACTOR UNTIL ALL SEEDING IS ESTABLISHED AND CONSTRUCTION AREAS HAVE BEEN STABILIZED.

27. CONTRACTOR SHALL INSPECT AND MAINTAIN AS NEEDED ALL EROSION CONTROL DEVICES ON A WEEKLY BASIS AND AFTER EACH MAJOR STORM EVENT. WHEN INSPECTION REVEALS THE TRAP TO BE REDUCED TO 50% OF DESIGN CAPACITY OR THE DEVICE TO BE DEFICIENT IN ITS INTENDED PURPOSE SUCH AS FABRIC DETERIORATION FOR SILT FENCES THE CONTRACTOR SHALL RESTORE THE DEVICE TO ITS ORIGINAL CONDITION. FAILURE TO KEEP ALL EROSION CONTROL DEVICES IN PROPER WORKING ORDER MAY RESULT IN A STOP WORK ORDER OR CIVIL PENALTIES UP TO \$5,000.00 PER DAY OF VIOLATION.

7. GENERAL NOTES

1. ALL CONSTRUCTION METHODS AND MATERIALS SHALL CONFORM TO THE CURRENT SPECIFICATIONS AND STANDARDS OF GREENVILLE UTILITIES AND BE IN CONFORMANCE WITH THE NORTH CAROLINA DEPARTMENT OF TRANSPORTATION (NCDOT) REQUIREMENTS.

2. TEMPORARY DRAINAGE DURING CONSTRUCTION SHALL BE PROVIDED BY THE CONTRACTOR TO RELIEVE AREAS THAT MAY CAUSE DAMAGE TO THE ROADWAYS OR IMPEDE TRAFFIC AS DIRECTED BY THE NCDOT WITHIN THE PROJECT LIMITS.

3. PRIOR TO CONSTRUCTION OR EXCAVATION, THE CONTRACTOR SHALL ASSUME THE RESPONSIBILITY OF LOCATING ANY UNDERGROUND UTILITIES (PUBLIC AND/ OR PRIVATE) THAT MAY EXIST IN THE AREA OF CONSTRUCTION. UTILITY OWNERS SHALL BE NOTIFIED 72 HOURS IN ADVANCE OF ANY EXCAVATION IN THE PROXIMITY OF THE UTILITIES. THE CONTRACTOR, AT HIS OWN EXPENSE SHALL BE RESPONSIBLE FOR THE REPAIR OF EXISTING UTILITIES DAMAGED DURING CONSTRUCTION.

4. THE CONTRACTOR SHALL CONTACT THE NC 811 CENTER AT 1-800-632-4949 72 HOURS IN ADVANCE OF ANY CONSTRUCTION.

5. ALL DRAINAGE PIPES AND STRUCTURES SHALL BE CLEANED OF DEBRIS AND ERODED MATERIALS RESULTING FROM CONSTRUCTION. THESE PIPES AND STRUCTURES SHALL BE MAINTAINED CLEAN DURING THE PERIOD OF CONSTRUCTION.

6. ALL DISTURBED SLOPES SHALL BE RESTORED TO EXISTING GRADES AND STABILIZED WITH SEED & MULCH AND TACKED IF APPROPRIATE.

7. THE GAS MAIN SHALL BE INSTALLED SO AS TO PROVIDE A MINIMUM OF TWELVE (12") INCHES OF CLEARANCE TO ALL OTHER UNDERGROUND UTILITIES AND STRUCTURES. WHERE THIS IS NOT POSSIBLE APPROPRIATE PROTECTION SHALL BE PROVIDED. GAS MAINS INSTALLED BY HDD MUST MAINTAIN, AT A MINIMUM, 24" OF CLEARANCE FROM THE BOTTOM OF RCPs 36" AND LARGER.

8. ALL EXISTING PAVEMENT DAMAGED DURING CONSTRUCTION SHALL BE RESTORED TO PRE-CONSTRUCTION CONDITIONS BY THE CONTRACTOR ACCORDING TO THE DETAILS PROVIDED IN THE PLANS.

9. REFERENCE TO DEMLR REFERS TO THE STANDARDS AND SPECIFICATIONS CONTAINED IN THE NORTH CAROLINA DIVISION OF ENERGY, MINERAL AND LAND RESOURCES, EROSION AND SEDIMENT CONTROL PLANNING AND DESIGN MANUAL.

10. CONTRACTOR SHALL INSTALL AND MAINTAIN EROSION CONTROL MEASURES AS DESCRIBED ON THE PROJECT PLANS AND DETAILS DURING CONSTRUCTION AND SURFACE RESTORATION UNTIL SUCH MEASURES ARE NOT NECESSARY. WHERE ADDITIONAL MEASURES ARE NECESSARY, THE CONTRACTOR SHALL INSTALL AND MAINTAIN THE APPROPRIATE MEASURES ACCORDING TO THE NORTH CAROLINA DIVISION OF ENERGY, MINERAL AND LAND RESOURCES DESIGN MANUAL.

11. REFER TO NCDOT STANDARD SPECIFICATIONS FOR ROADS AND STRUCTURES.

12. THE CONTRACTOR SHALL BE RESPONSIBLE FOR ALL DAMAGES AND/ OR PENALTIES RESULTING FROM ALL NON-COMPLIANCE WITH FEDERAL, STATE, AND LOCAL PERMITS AND ENCROACHMENT AGREEMENTS.

13. REPLACE ALL DAMAGED DRAIN CULVERTS WITH NEW CULVERTS OF THE SAME SIZE AND MATERIAL.

14. ALL CONCRETE AND ASPHALT DRIVEWAYS WILL BE DRY BORED.

NC License: F-0354

Rivers

& ASSOCIATES, INC.

107 East Second Street
Greenville, NC 27658
(252) 752-4135

Engineers
Planners
Surveyors
Landscape Architects

7/13/26

NORTH CAROLINA
PROFESSIONAL
ENGINEER
046865
SETH T. ANDERSON

FINAL DRAWINGS
ISSUED FOR
BIDDING

REVISIONS:

NO.	DESCRIPTION	DATE	BY

GREENVILLE UTILITIES COMMISSION

OLD TAR ROAD NATURAL GAS MAIN EXTENSION

PITT COUNTY, NORTH CAROLINA

EROSION CONTROL

DESIGNED BY: JML

DRAWN BY: JML

CHECKED BY: FLS

PROJECT No. 2025001

DRAWINGS No. W-4260

SCALE: AS NOTED

SHEET No.

C2.01

Implementing the details and specifications on this plan sheet will result in the construction activity being considered compliant with the Ground Stabilization and Materials Handling sections of the NCG01 Construction General Permit (Sections E and F, respectively). The permittee shall comply with the Erosion and Sediment Control plan approved by the delegated authority having jurisdiction. All details and specifications shown on this sheet may not apply depending on site conditions and the delegated authority having jurisdiction.

Required Ground Stabilization Timeframes		
Site Area Description	Stabilize within this many calendar days after ceasing land disturbance	Timeframe variations
(a) Perimeter dikes, swales, ditches, and perimeter slopes	7	None
(b) High Quality Water (HQW) Zones	7	None
(c) Slopes steeper than 3:1	7	If slopes are 10' or less in length and are not steeper than 2:1, 14 days are allowed
(d) Slopes 3:1 to 4:1	14	-7 days for slopes greater than 50' in length and with slopes steeper than 4:1 -7 days for perimeter dikes, swales, ditches, perimeter slopes and HQW Zones -10 days for Falls Lake Watershed
(e) Areas with slopes flatter than 4:1	14	-7 days for perimeter dikes, swales, ditches, perimeter slopes and HQW Zones -10 days for Falls Lake Watershed unless there is zero slope

GROUND STABILIZATION SPECIFICATION

Temporary Stabilization	Permanent Stabilization
• Temporary grass seed covered with straw or other mulches and tackifiers • Hydroseeding • Rolled erosion control products with or without temporary grass seed • Appropriately applied straw or other mulch • Plastic sheeting	• Permanent grass seed covered with straw or other mulches and tackifiers • Geotextile fabrics such as permanent soil reinforcement matting • Hydroseeding • Shrubs or other permanent plantings covered with mulch • Uniform and evenly distributed ground cover sufficient to restrain erosion • Structural methods such as concrete, asphalt or retaining walls • Rolled erosion control products with grass seed

1. Select flocculants that are appropriate for the soils being exposed during construction, selecting from the *NC DWR List of Approved PAMS/Flocculants*.
2. Apply flocculants at or before the inlets to Erosion and Sediment Control Measures.
3. Apply flocculants at the concentrations specified in the *NC DWR List of Approved PAMS/Flocculants* and in accordance with the manufacturer's instructions.
4. Provide ponding area for containment of treated Stormwater before discharging offsite.
5. Store flocculants in leak-proof containers that are kept under storm-resistant cover or surrounded by secondary containment structures.

1. Maintain vehicles and equipment to prevent discharge of fluids.
2. Provide drip pans under any stored equipment.
3. Identify leaks and repair as soon as feasible, or remove leaking equipment from the project.
4. Collect all spent fluids, store in separate containers and properly dispose as hazardous waste (recycle when possible).
5. Remove leaking vehicles and construction equipment from service until the problem has been corrected.
6. Bring used fuels, lubricants, coolants, hydraulic fluids and other petroleum products to a recycling or disposal center that handles these materials.

1. Never bury or burn waste. Place litter and debris in approved waste containers.
2. Provide a sufficient number and size of waste containers (e.g dumpster, trash receptacle) on site to contain construction and domestic wastes.
3. Locate waste containers at least 50 feet away from storm drain inlets and surface waters unless no other alternatives are reasonably available.
4. Locate waste containers on areas that do not receive substantial amounts of runoff from upland areas and does not drain directly to a storm drain, stream or wetland.
5. Cover waste containers at the end of each workday and before storm events or provide secondary containment. Repair or replace damaged waste containers.
6. Anchor all lightweight items in waste containers during times of high winds.
7. Empty waste containers as needed to prevent overflow. Clean up immediately if containers overflow.
8. Dispose waste off-site at an approved disposal facility.
9. On business days, clean up and dispose of waste in designated waste containers.

1. Do not dump paint and other liquid waste into storm drains, streams or wetlands.
2. Locate paint washouts at least 50 feet away from storm drain inlets and surface waters unless no other alternatives are reasonably available.
3. Contain liquid wastes in a controlled area.
4. Containment must be labeled, sized and placed appropriately for the needs of site.
5. Prevent the discharge of soaps, solvents, detergents and other liquid wastes from construction sites.

1. Install portable toilets on level ground, at least 50 feet away from storm drains, streams or wetlands unless there is no alternative reasonably available. If 50 foot offset is not attainable, provide relocation of portable toilet behind silt fence or place on a gravel pad and surround with sand bags.
2. Provide staking or anchoring of portable toilets during periods of high winds or in high foot traffic areas.
3. Monitor portable toilets for leaking and properly dispose of any leaked material. Utilize a licensed sanitary waste hauler to remove leaking portable toilets and replace with properly operating unit.

1. Show stockpile locations on plans. Locate earthen-material stockpile areas at least 50 feet away from storm drain inlets, sediment basins, perimeter sediment controls and surface waters unless it can be shown no other alternatives are reasonably available.
2. Protect stockpile with silt fence installed along toe of slope with a minimum offset of five feet from the toe of stockpile.
3. Provide stable stone access point when feasible.
4. Stabilize stockpile within the timeframes provided on this sheet and in accordance with the approved plan and any additional requirements. Soil stabilization is defined as vegetative, physical or chemical coverage techniques that will restrain accelerated erosion on disturbed soils for temporary or permanent control needs.




1. Do not discharge concrete or cement slurry from the site.
2. Dispose of, or recycle settled, hardened concrete residue in accordance with local and state solid waste regulations and at an approved facility.
3. Manage washout from mortar mixers in accordance with the above item and in addition place the mixer and associated materials on impervious barrier and within lot perimeter silt fence.
4. Install temporary concrete washouts per local requirements, where applicable. If an alternate method or product is to be used, contact your approval authority for review and approval. If local standard details are not available, use one of the two types of temporary concrete washouts provided on this detail.
5. Do not use concrete washouts for dewatering or storing defective curb or sidewalk sections. Stormwater accumulated within the washout may not be pumped into or discharged to the storm drain system or receiving surface waters. Liquid waste must be pumped out and removed from project.
6. Locate washouts at least 50 feet from storm drain inlets and surface waters unless it can be shown that no other alternatives are reasonably available. At a minimum, install protection of storm drain inlet(s) closest to the washout which could receive spills or overflow.
7. Locate washouts in an easily accessible area, on level ground and install a stone entrance pad in front of the washout. Additional controls may be required by the approving authority.
8. Install at least one sign directing concrete trucks to the washout within the project limits. Post signage on the washout itself to identify this location.
9. Remove leavings from the washout when at approximately 75% capacity to limit overflow events. Replace the tarp, sand bags or other temporary structural components when no longer functional. When utilizing alternative or proprietary products, follow manufacturer's instructions.
10. At the completion of the concrete work, remove remaining leavings and dispose of in an approved disposal facility. Fill pit, if applicable, and stabilize any disturbance caused by removal of washout.

1. Store and apply herbicides, pesticides and rodenticides in accordance with label restrictions.
2. Store herbicides, pesticides and rodenticides in their original containers with the label, which lists directions for use, ingredients and first aid steps in case of accidental poisoning.
3. Do not store herbicides, pesticides and rodenticides in areas where flooding is possible or where they may spill or leak into wells, stormwater drains, ground water or surface water. If a spill occurs, clean area immediately.
4. Do not stockpile these materials onsite.

1. Create designated hazardous waste collection areas on-site.
2. Place hazardous waste containers under cover or in secondary containment.
3. Do not store hazardous chemicals, drums or bagged materials directly on the ground.

K:\MUNICIPAL\OLD_TAR_RD_NATL_GAS_MAIN_EXT_2025001\CADD_DRAWING\DWG-C2.03 NCG01 SELF INSPECTION RECORD KEEPING AND REPORTING - 7/13/2025 11:45:29 AM - AMKE\USC22

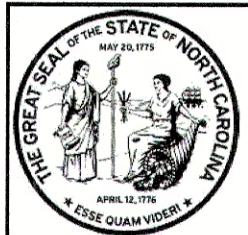

NORTH CAROLINA
Environmental Quality

PART III
SELF-INSPECTION, RECORDKEEPING AND REPORTING

SECTION A: SELF-INSPECTION

Self-inspections are required during normal business hours in accordance with the table below. When adverse weather or site conditions would cause the safety of the inspection personnel to be in jeopardy, the inspection may be delayed until the next business day on which it is safe to perform the inspection. In addition, when a storm event of equal to or greater than 1.0 inch occurs outside of normal business hours, the self-inspection shall be performed upon the commencement of the next business day. Any time when inspections were delayed shall be noted in the Inspection Record.

Inspect	Frequency (during normal business hours)	Inspection records must include:
(1) Rain gauge maintained in good working order	Daily	Daily rainfall amounts. If no daily rain gauge observations are made during weekend or holiday periods, and no individual-day rainfall information is available, record the cumulative rain measurement for those unattended days (and this will determine if a site inspection is needed). Days on which no rainfall occurred shall be recorded as "zero." The permittee may use another rain-monitoring device approved by the Division.
(2) E&SC Measures	At least once per 7 calendar days and within 24 hours of a rain event $\geq$ 1.0 inch in 24 hours	1. Identification of the measures inspected, 2. Date and time of the inspection, 3. Name of the person performing the inspection, 4. Indication of whether the measures were operating properly, 5. Description of maintenance needs for the measure, 6. Description, evidence, and date of corrective actions taken.
(3) Stormwater discharge outfalls (SDOs)	At least once per 7 calendar days and within 24 hours of a rain event $\geq$ 1.0 inch in 24 hours	1. Identification of the discharge outfalls inspected, 2. Date and time of the inspection, 3. Name of the person performing the inspection, 4. Evidence of indicators of stormwater pollution such as oil sheen, floating or suspended solids or discoloration, 5. Indication of visible sediment leaving the site, 6. Description, evidence, and date of corrective actions taken.
(4) Perimeter of site	At least once per 7 calendar days and within 24 hours of a rain event $\geq$ 1.0 inch in 24 hours	If visible sedimentation is found outside site limits, then a record of the following shall be made: 1. Actions taken to clean up or stabilize the sediment that has left the site limits, 2. Description, evidence, and date of corrective actions taken, and 3. An explanation as to the actions taken to control future releases.
(5) Streams or wetlands onsite or offsite (where accessible)	At least once per 7 calendar days and within 24 hours of a rain event $\geq$ 1.0 inch in 24 hours	If the stream or wetland has increased visible sedimentation or a stream has visible increased turbidity from the construction activity, then a record of the following shall be made: 1. Description, evidence and date of corrective actions taken, and 2. Records of the required reports to the appropriate Division Regional Office per Part III, Section C, Item (2)(a) of this permit of this permit.
(6) Ground stabilization measures	After each phase of grading	1. The phase of grading (installation of perimeter E&SC measures, clearing and grubbing, installation of storm drainage facilities, completion of all land-disturbing activity, construction or redevelopment, permanent ground cover). 2. Documentation that the required ground stabilization measures have been provided within the required timeframe or an assurance that they will be provided as soon as possible.

NOTE: The rain inspection resets the required 7 calendar day inspection requirement.

PART III
SELF-INSPECTION, RECORDKEEPING AND REPORTING

SECTION B: RECORDKEEPING

1. E&SC Plan Documentation

The approved E&SC plan as well as any approved deviation shall be kept on the site. The approved E&SC plan must be kept up-to-date throughout the coverage under this permit. The following items pertaining to the E&SC plan shall be documented in the manner described:

Item to Document	Documentation Requirements
(a) Each E&SC Measure has been installed and does not significantly deviate from the locations, dimensions and relative elevations shown on the approved E&SC Plan.	Initial and date each E&SC Measure on a copy of the approved E&SC Plan or complete, date and sign an inspection report that lists each E&SC Measure shown on the approved E&SC Plan. This documentation is required upon the initial installation of the E&SC Measures or if the E&SC Measures are modified after initial installation.
(b) A phase of grading has been completed.	Initial and date a copy of the approved E&SC Plan or complete, date and sign an inspection report to indicate completion of the construction phase.
(c) Ground cover is located and installed in accordance with the approved E&SC Plan.	Initial and date a copy of the approved E&SC Plan or complete, date and sign an inspection report to indicate compliance with approved ground cover specifications.
(d) The maintenance and repair requirements for all E&SC Measures have been performed.	Complete, date and sign an inspection report.
(e) Corrective actions have been taken to E&SC Measures.	Initial and date a copy of the approved E&SC Plan or complete, date and sign an inspection report to indicate the completion of the corrective action.

2. Additional Documentation

In addition to the E&SC Plan documents above, the following items shall be kept on the site and available for agency inspectors at all times during normal business hours, unless the Division provides a site-specific exemption based on unique site conditions that make this requirement not practical:

- This general permit as well as the certificate of coverage, after it is received.
- Records of inspections made during the previous 30 days. The permittee shall record the required observations on the Inspection Record Form provided by the Division or a similar inspection form that includes all the required elements. Use of electronically-available records in lieu of the required paper copies will be allowed if shown to provide equal access and utility as the hard-copy records.
- All data used to complete the Notice of Intent and older inspection records shall be maintained for a period of three years after project completion and made available upon request. [40 CFR 122.41]

PART III
SELF-INSPECTION, RECORDKEEPING AND REPORTING

SECTION C: REPORTING

1. Occurrences that must be reported

- Permittees shall report the following occurrences:
- Visible sediment deposition in a stream or wetland.
 - Oil spills if:
 - They are 25 gallons or more,
 - They are less than 25 gallons but cannot be cleaned up within 24 hours,
 - They cause sheen on surface waters (regardless of volume), or
 - They are within 100 feet of surface waters (regardless of volume).

- Releases of hazardous substances in excess of reportable quantities under Section 311 of the Clean Water Act (Ref: 40 CFR 110.3 and 40 CFR 117.3) or Section 102 of CERCLA (Ref: 40 CFR 302.4) or G.S. 143-215.85.

- Anticipated bypasses and unanticipated bypasses.




- Noncompliance with the conditions of this permit that may endanger health or the environment.

2. Reporting Timeframes and Other Requirements


After a permittee becomes aware of an occurrence that must be reported, he shall contact the appropriate Division regional office within the timeframes and in accordance with the other requirements listed below. Occurrences outside normal business hours may also be reported to the Division's Emergency Response personnel at (800) 662-7956, (800) 858-0368 or (919) 733-3300.

Occurrence	Reporting Timeframes (After Discovery) and Other Requirements
(a) Visible sediment deposition in a stream or wetland	Within 24 hours, an oral or electronic notification. Within 7 calendar days, a report that contains a description of the sediment and actions taken to address the cause of the deposition. Division staff may waive the requirement for a written report on a case-by-case basis. - If the stream is named on the NC 303(d) list as impaired for sediment-related causes, the permittee may be required to perform additional monitoring, inspections or apply more stringent practices if staff determine that additional requirements are needed to assure compliance with the federal or state impaired-waters conditions.
(b) Oil spills and release of hazardous substances per Item 1(b)-(c) above	Within 24 hours, an oral or electronic notification. The notification shall include information about the date, time, nature, volume and location of the spill or release.
(c) Anticipated bypasses [40 CFR 122.41(m)(3)]	A report at least ten days before the date of the bypass, if possible. The report shall include an evaluation of the anticipated quality and effect of the bypass.
(d) Unanticipated bypasses [40 CFR 122.41(m)(3)]	Within 24 hours, an oral or electronic notification. Within 7 calendar days, a report that includes an evaluation of the quality and effect of the bypass.
(e) Noncompliance with the conditions of this permit that may endanger health or the environment[40 CFR 122.41(l)(7)]	Within 24 hours, an oral or electronic notification. Within 7 calendar days, a report that contains a description of the noncompliance, and its causes; the period of noncompliance, including exact dates and times, and if the noncompliance has not been corrected, the anticipated time noncompliance is expected to continue; and steps taken or planned to reduce, eliminate, and prevent reoccurrence of the noncompliance. [40 CFR 122.41(l)(6). - Division staff may waive the requirement for a written report on a case-by-case basis.


REVISIONS:				DATE	BY
NO.	DESCRIPTION	NO.	DATE		

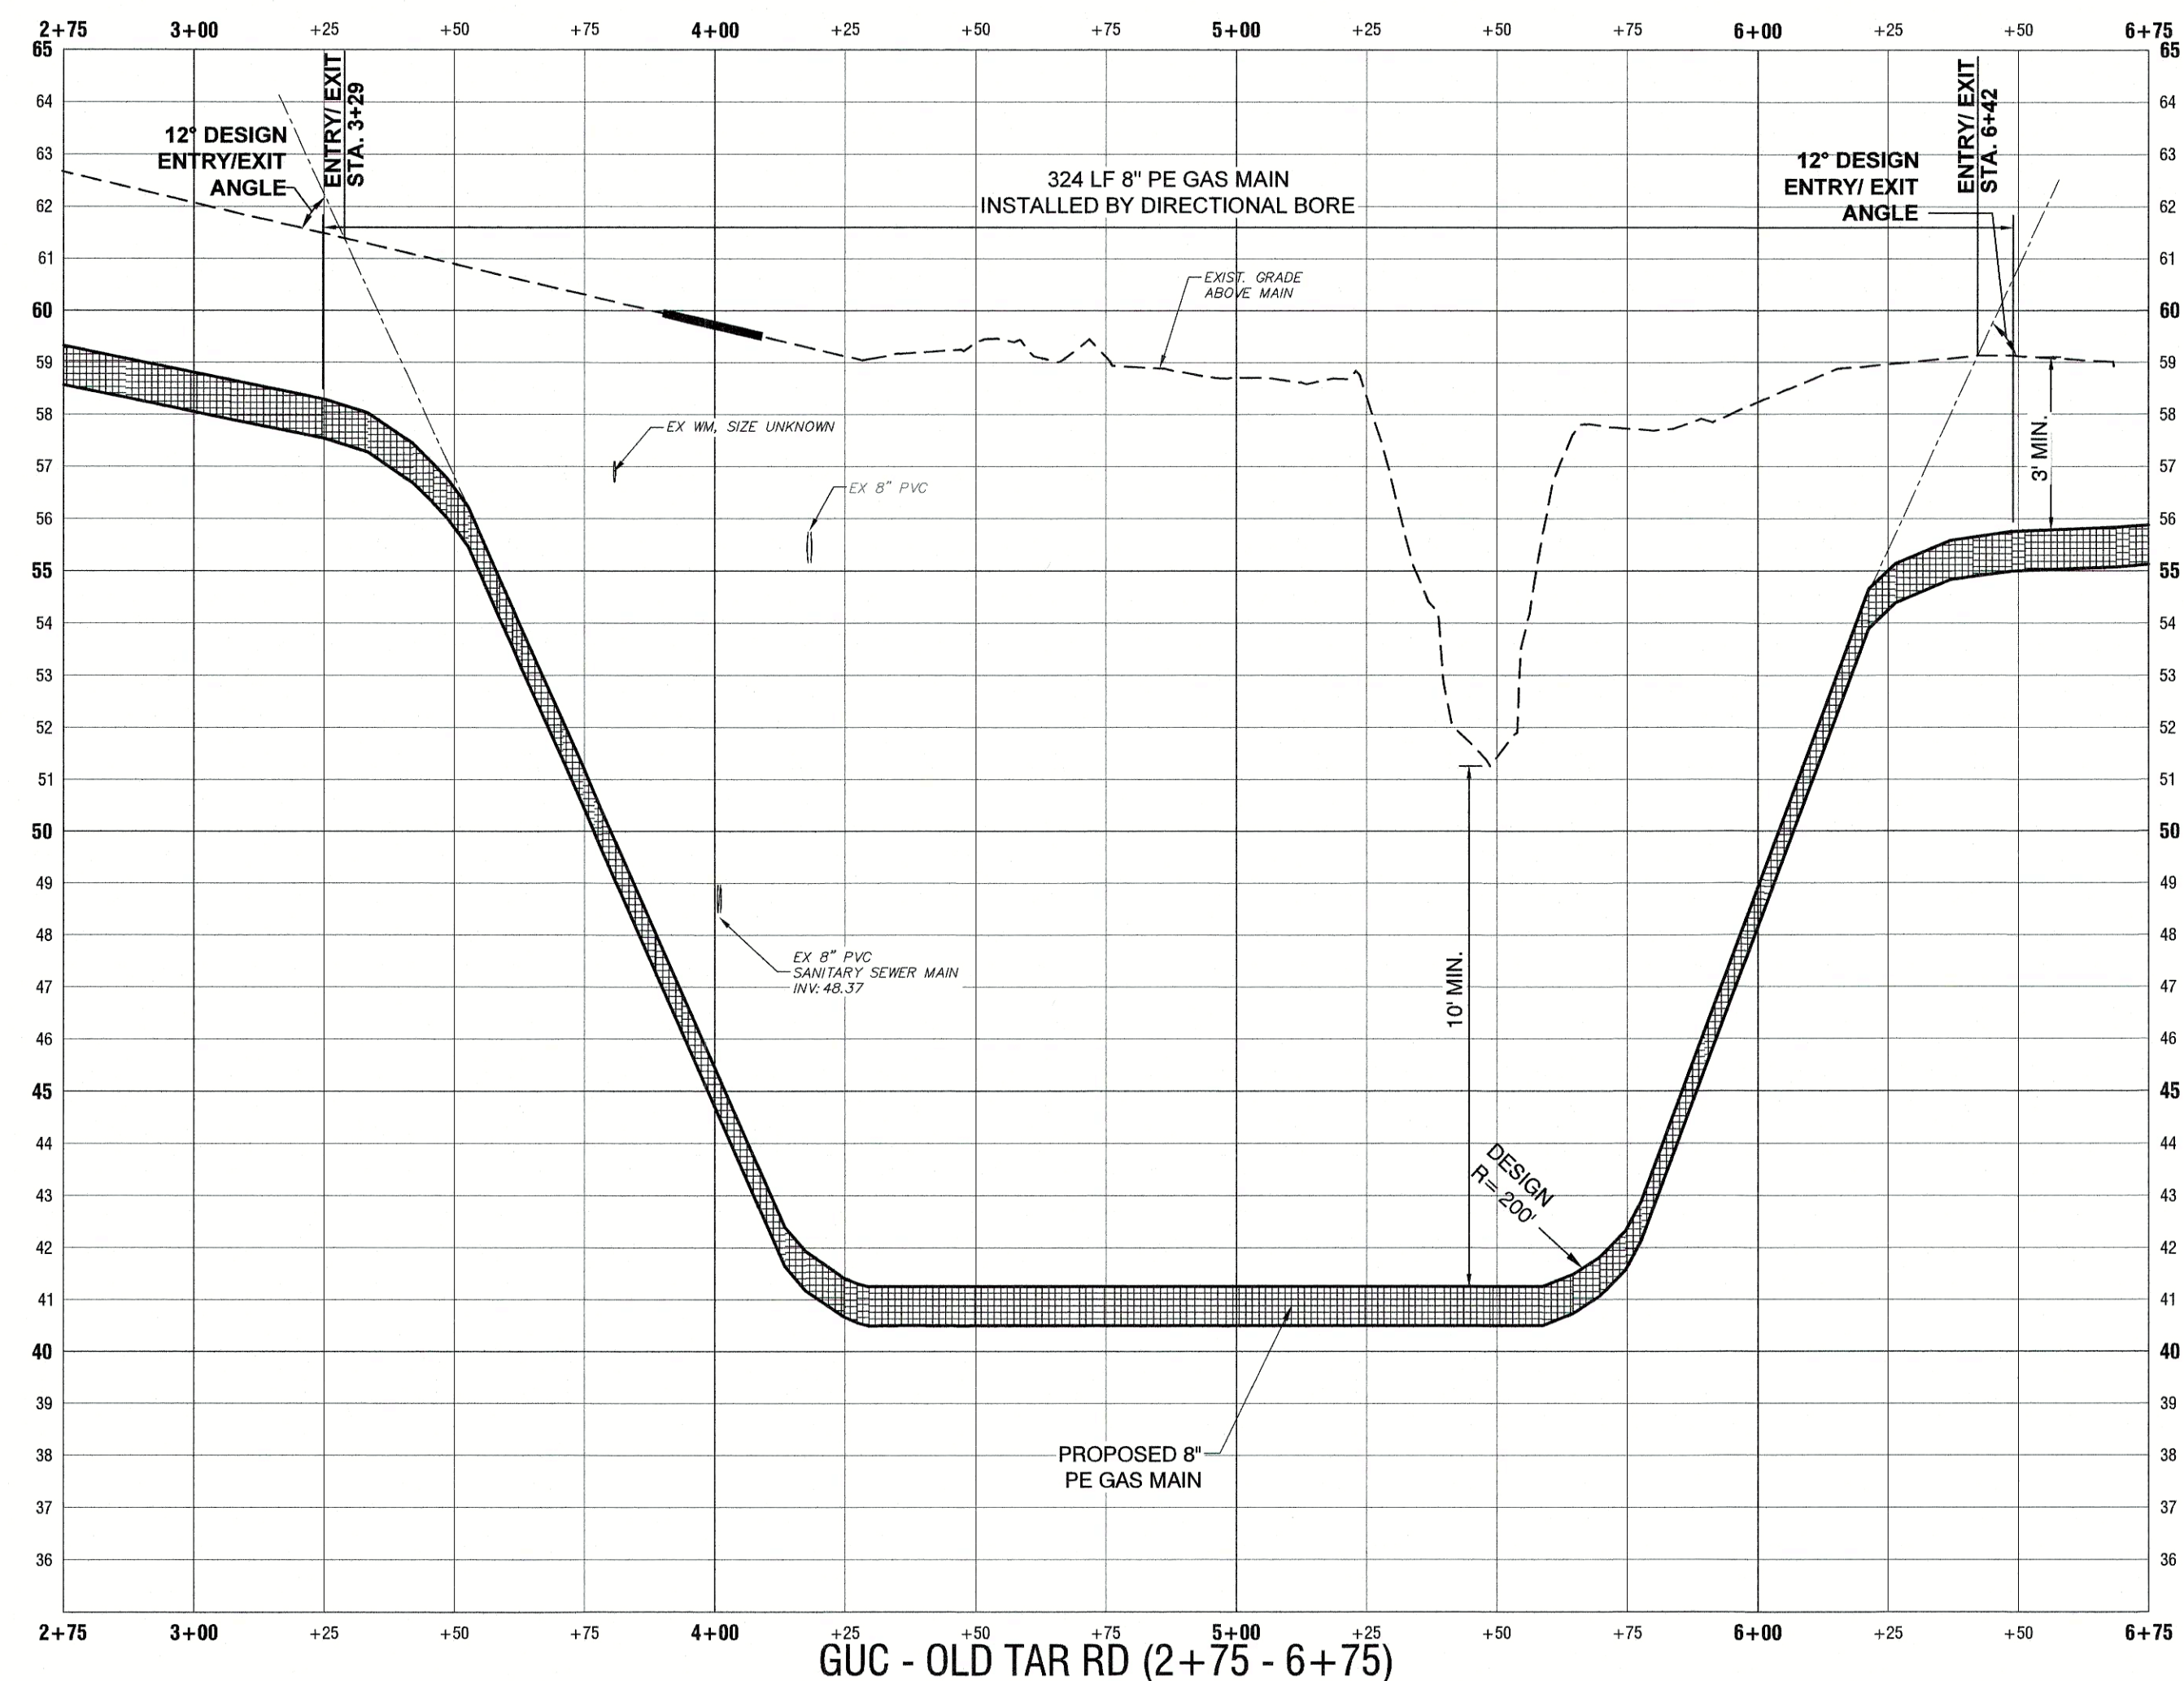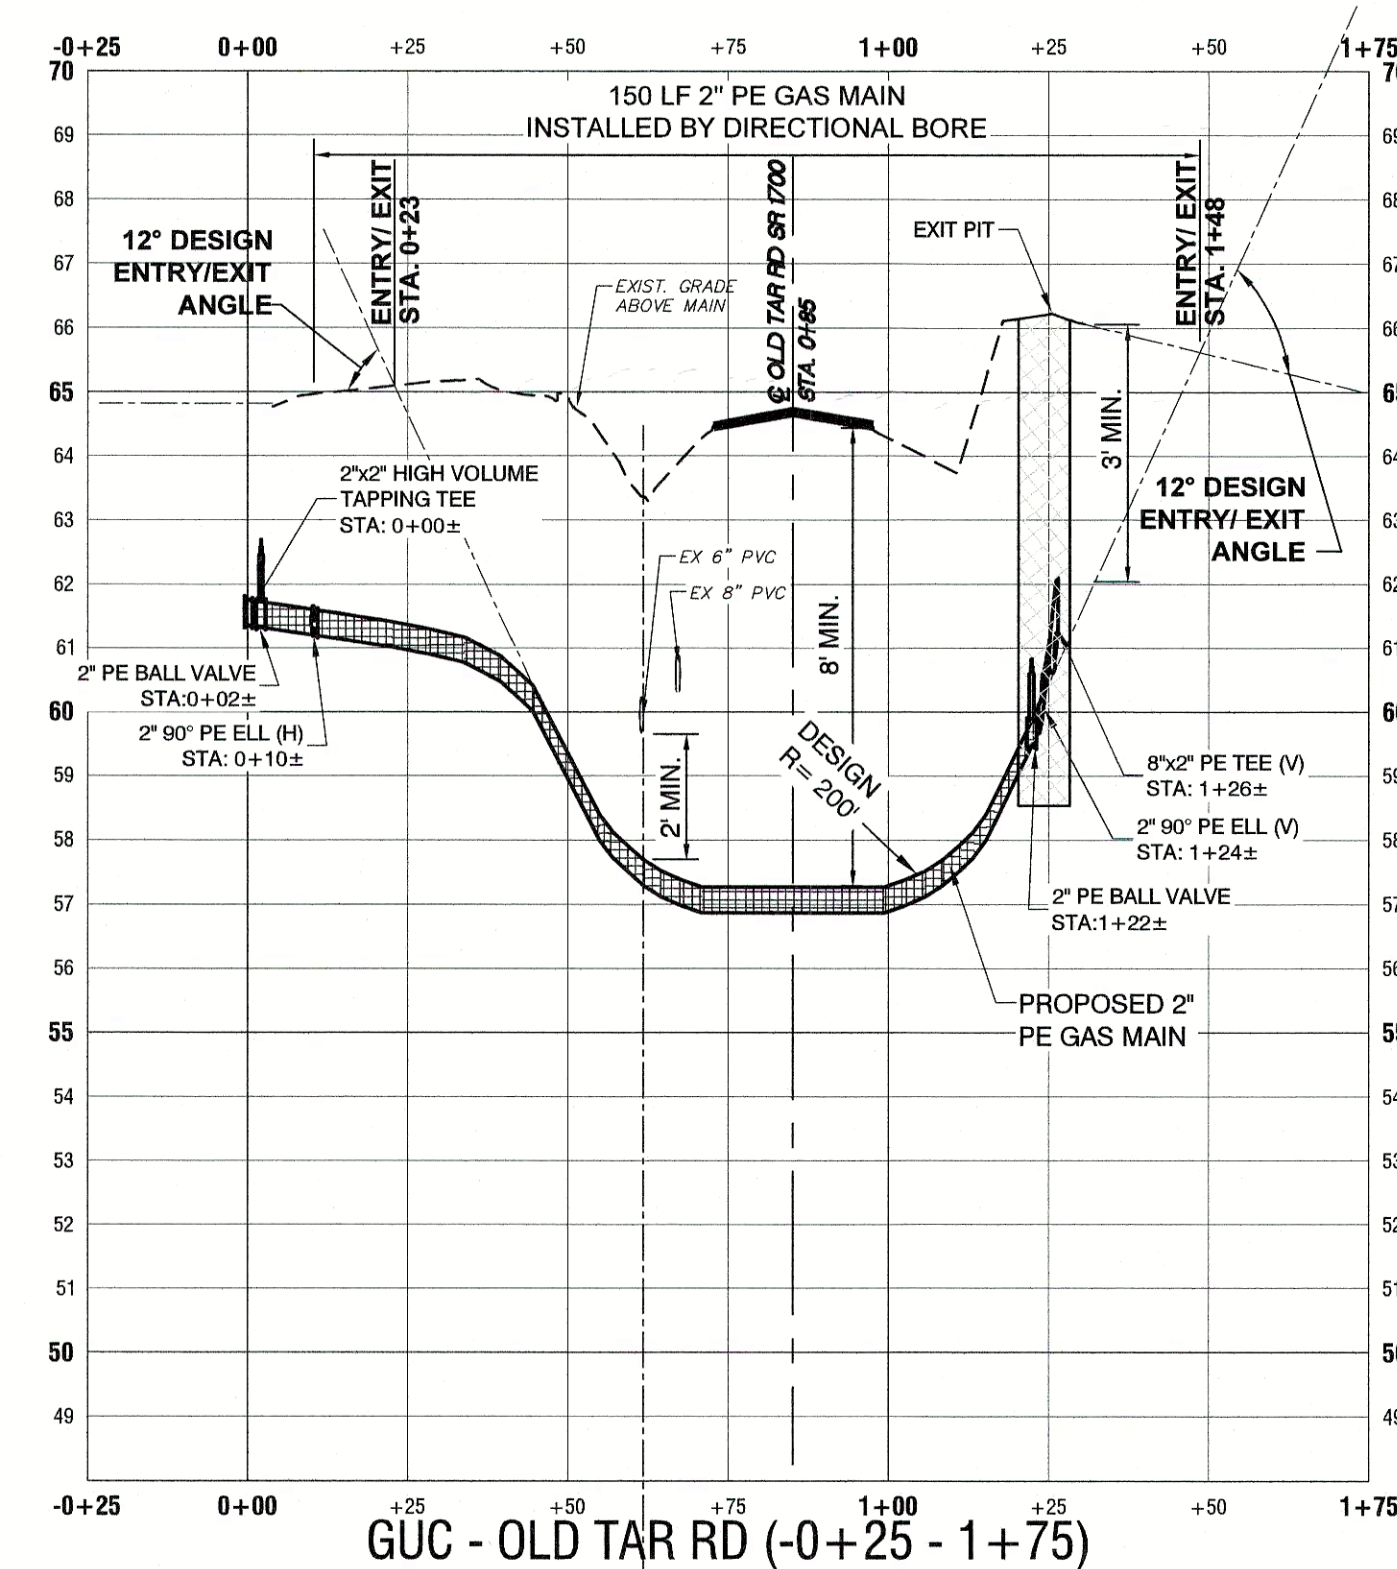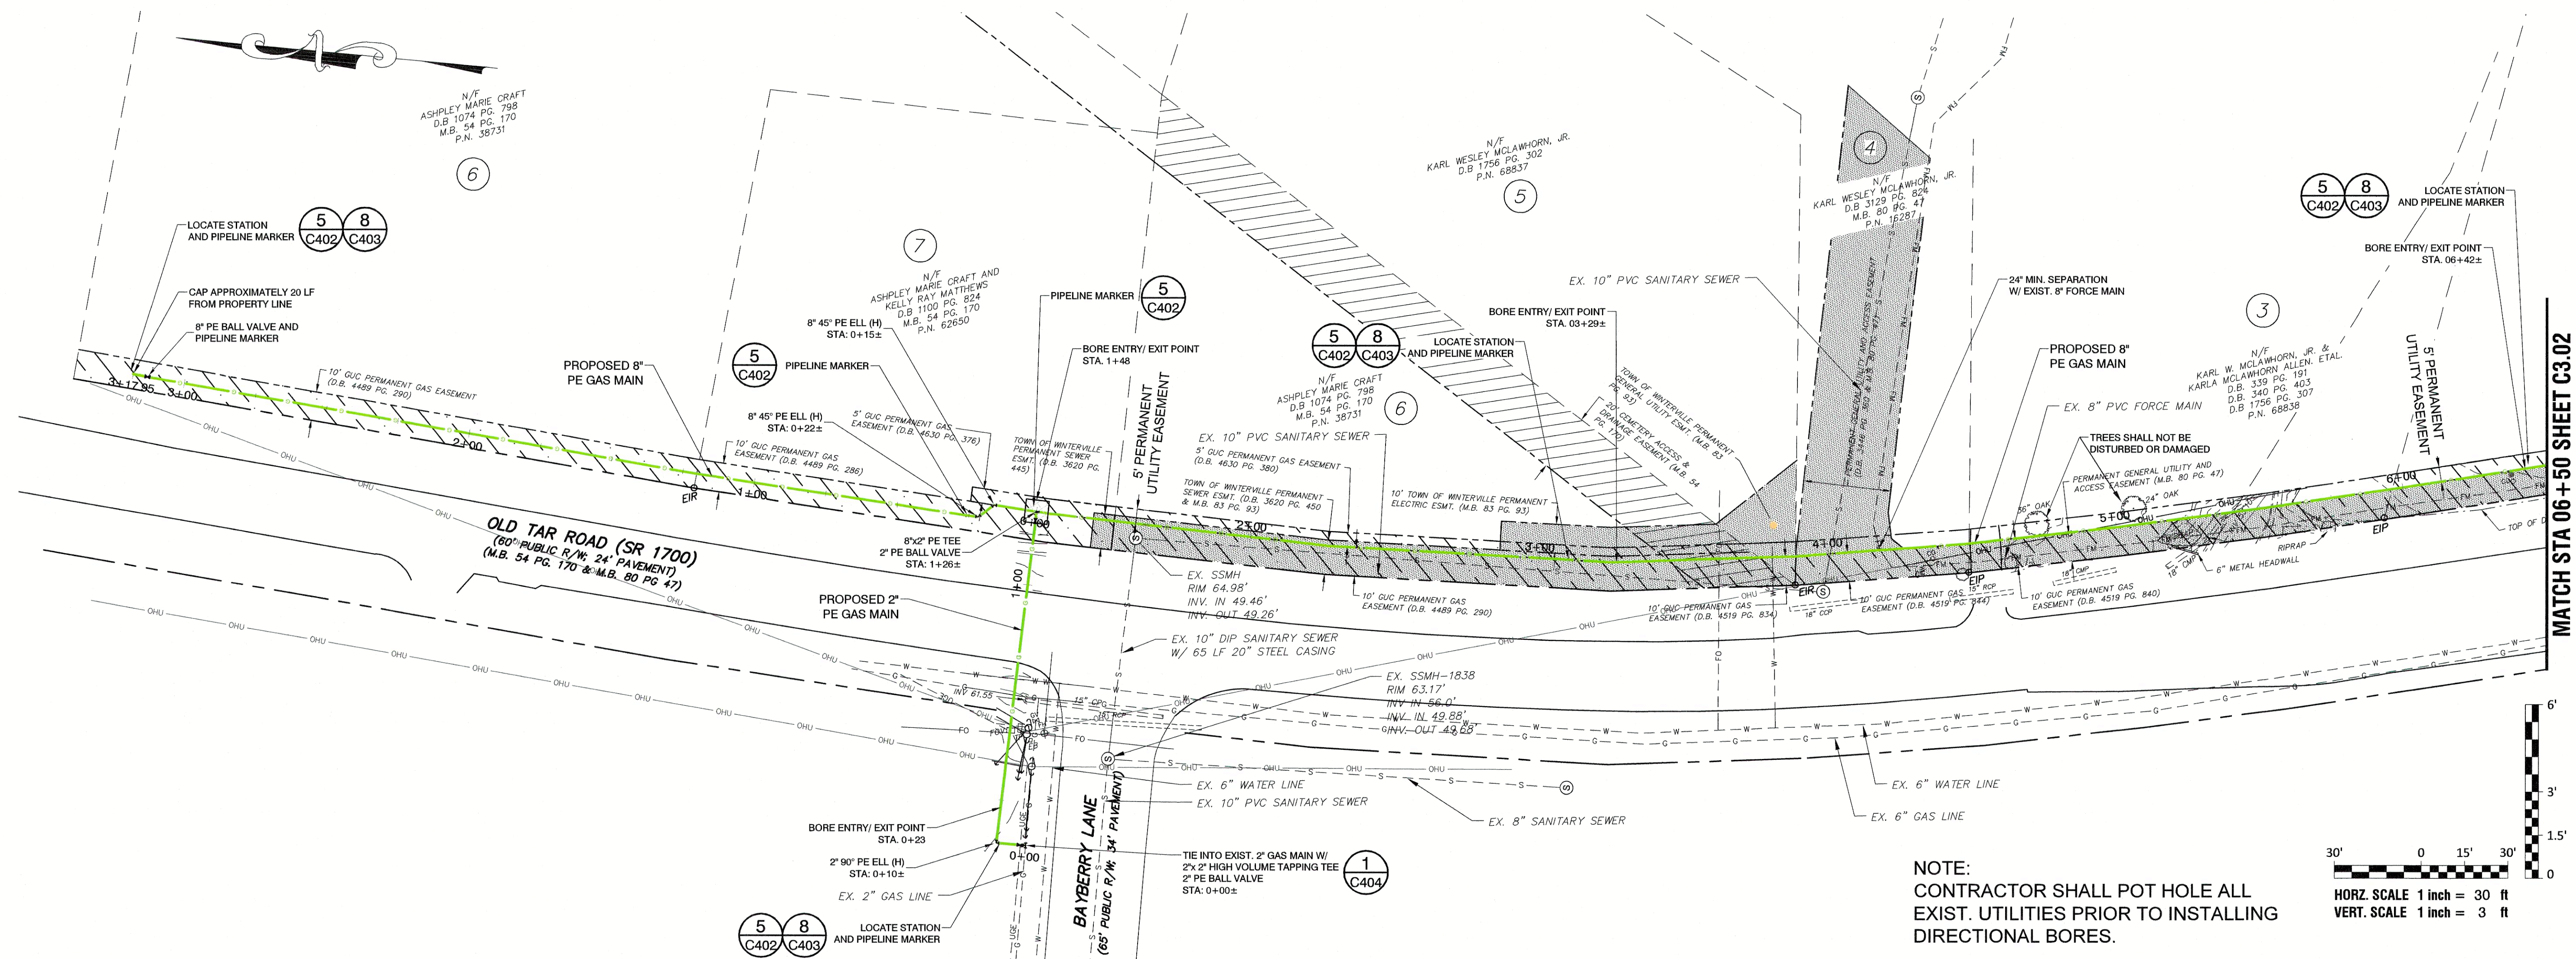

M:\MUNING\OLD_TAR_RD_WTL_GAS_MAIN_EIT\2025001\CAUD_LDWG\C302.DWG - C3.02 PLAN AND PROFILE - 7/19/2025 11:46:39 AM - MIKE LUSCZ

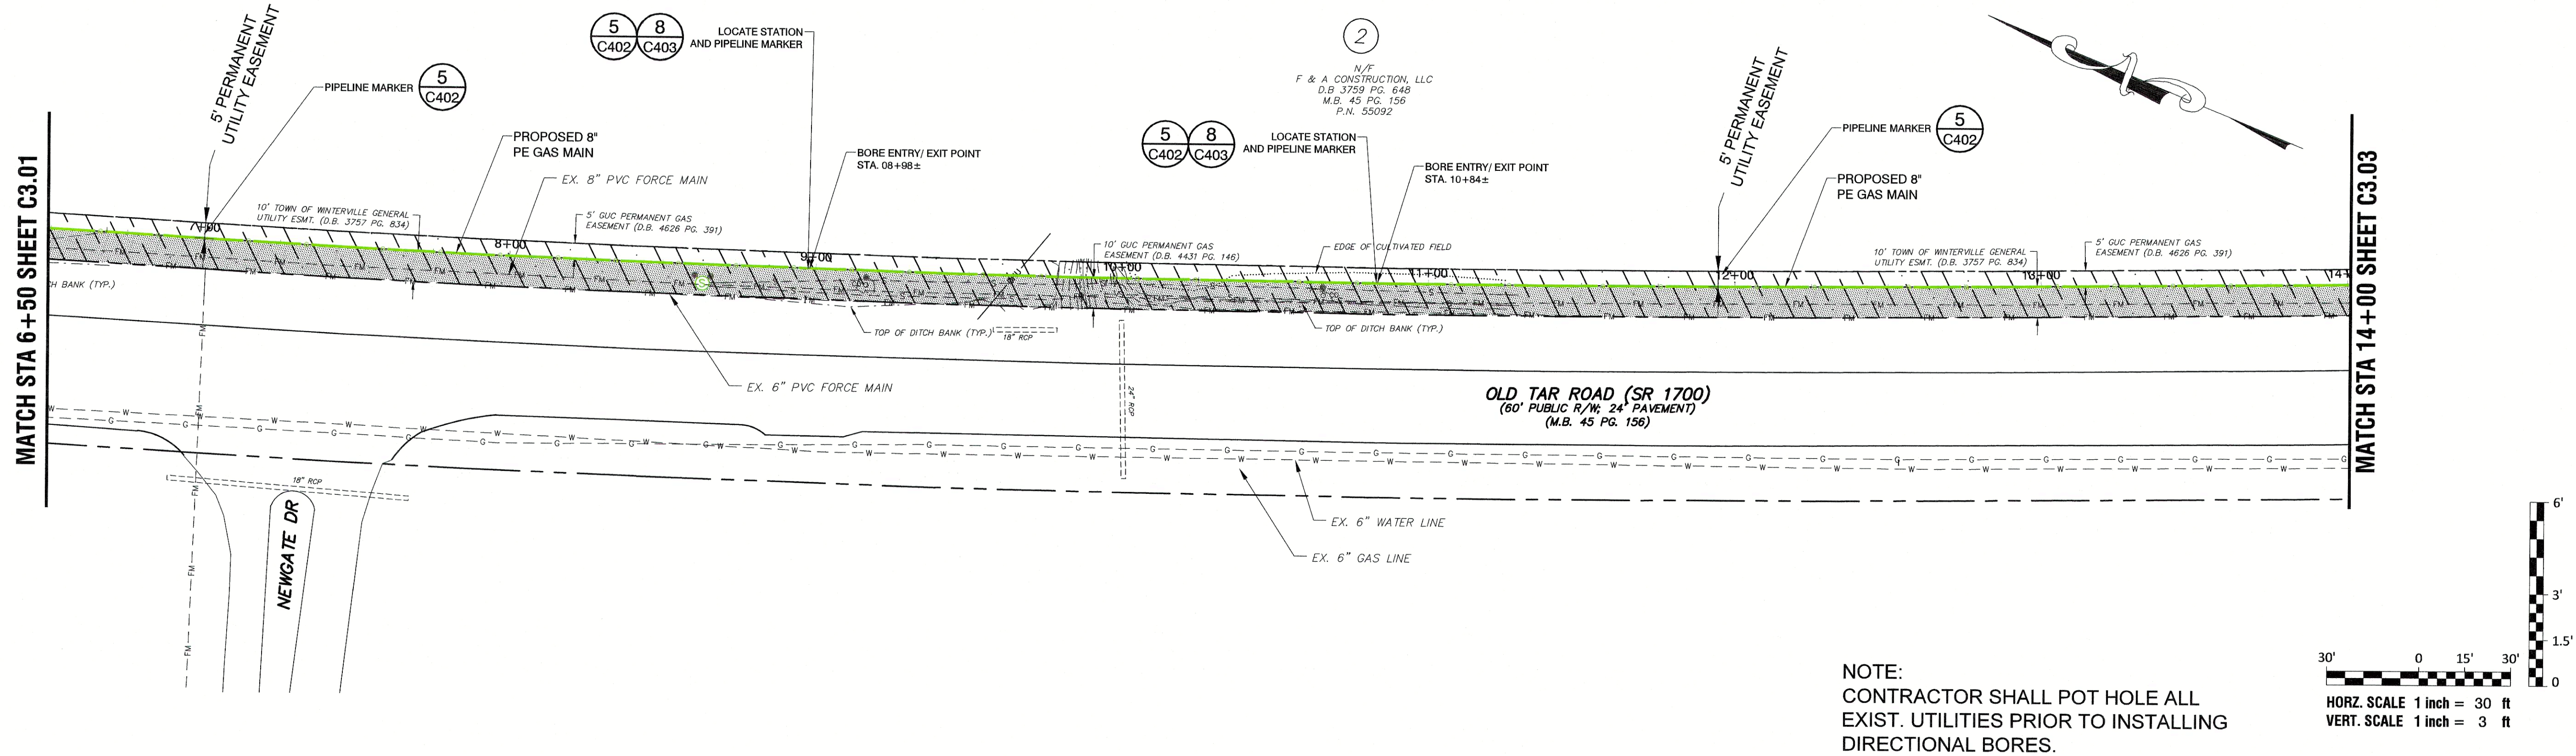

NOTE:
CONTRACTOR SHALL POT HOLE ALL
EXIST. UTILITIES PRIOR TO INSTALLING
DIRECTIONAL BORES.

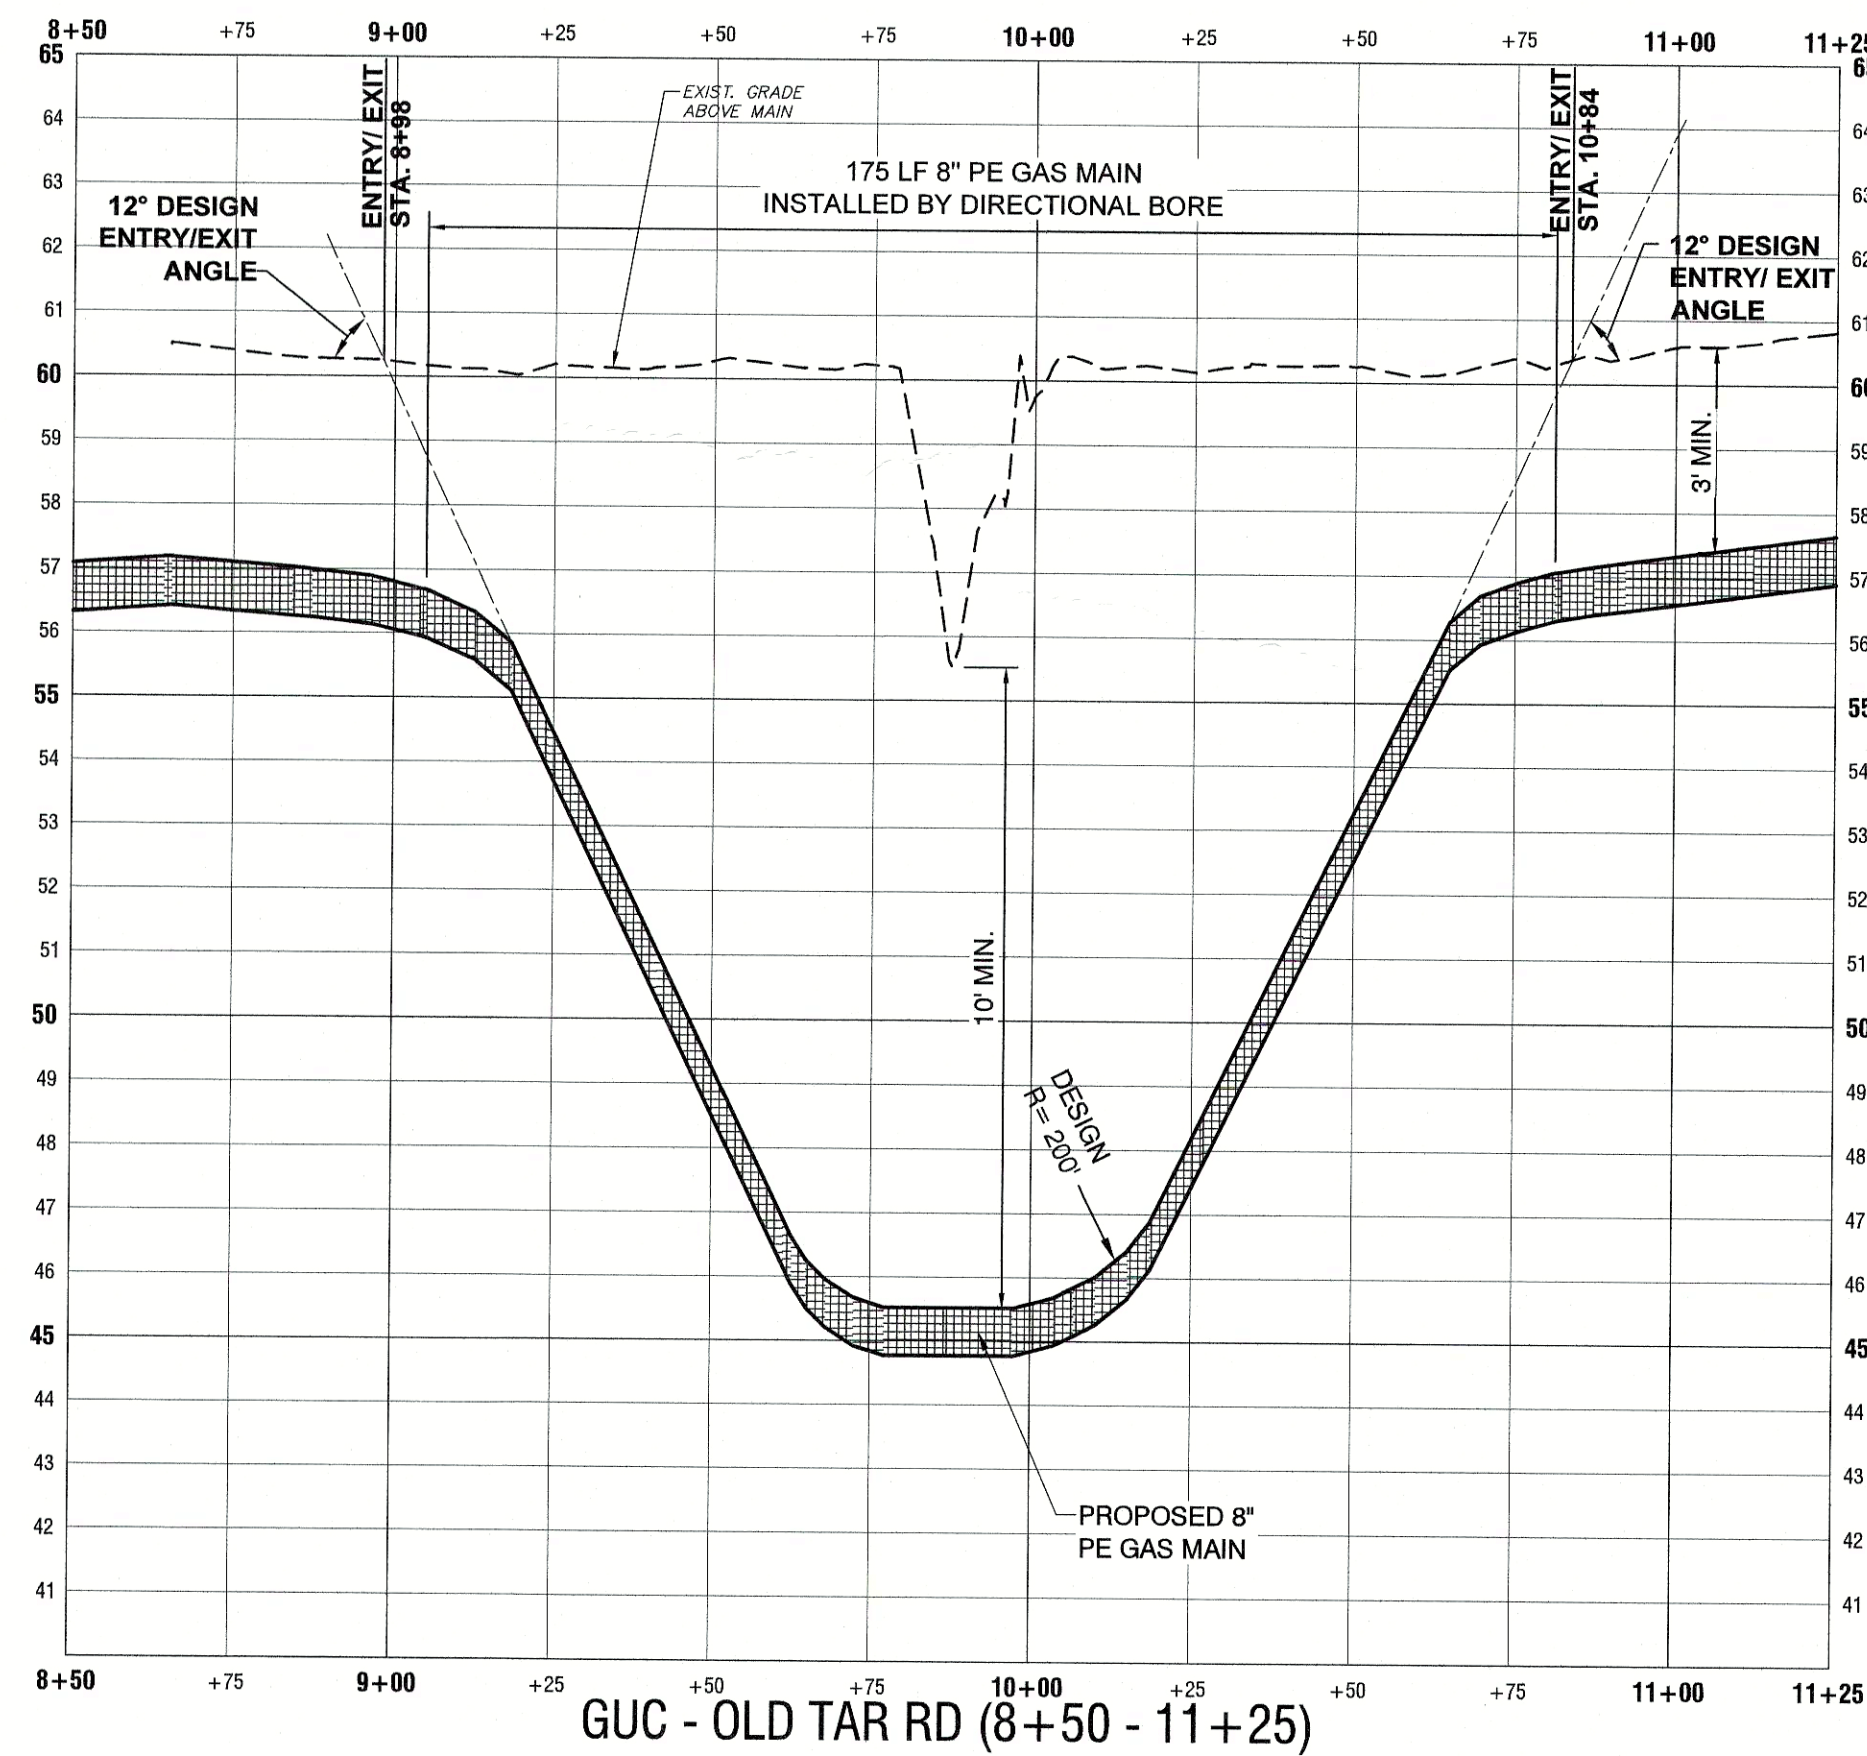


REVISIONS:			
NO.	DESCRIPTION	DATE	BY



GREENVILLE UTILITIES COMMISSION
OLD TAR ROAD NATURAL GAS MAIN EXTENSION
PITT COUNTY, NORTH CAROLINA
PLAN AND PROFILE

DESIGNED BY:	JML
DRAWN BY:	JML
CHECKED BY:	FLS
PROJECT No.	2025001
DRAWING No.	W-4260
SCALE:	AS NOTED
SHEET No.	

M:\MIDMINGUC-OLD_TAR_RD_MTL_GAS_MAIN_EXT-2025001\CAD\C3.03.DWG - C3.03 PLAN AND PROFILE - 7/13/2026 11:46:51 AM - AME.LUSCZ

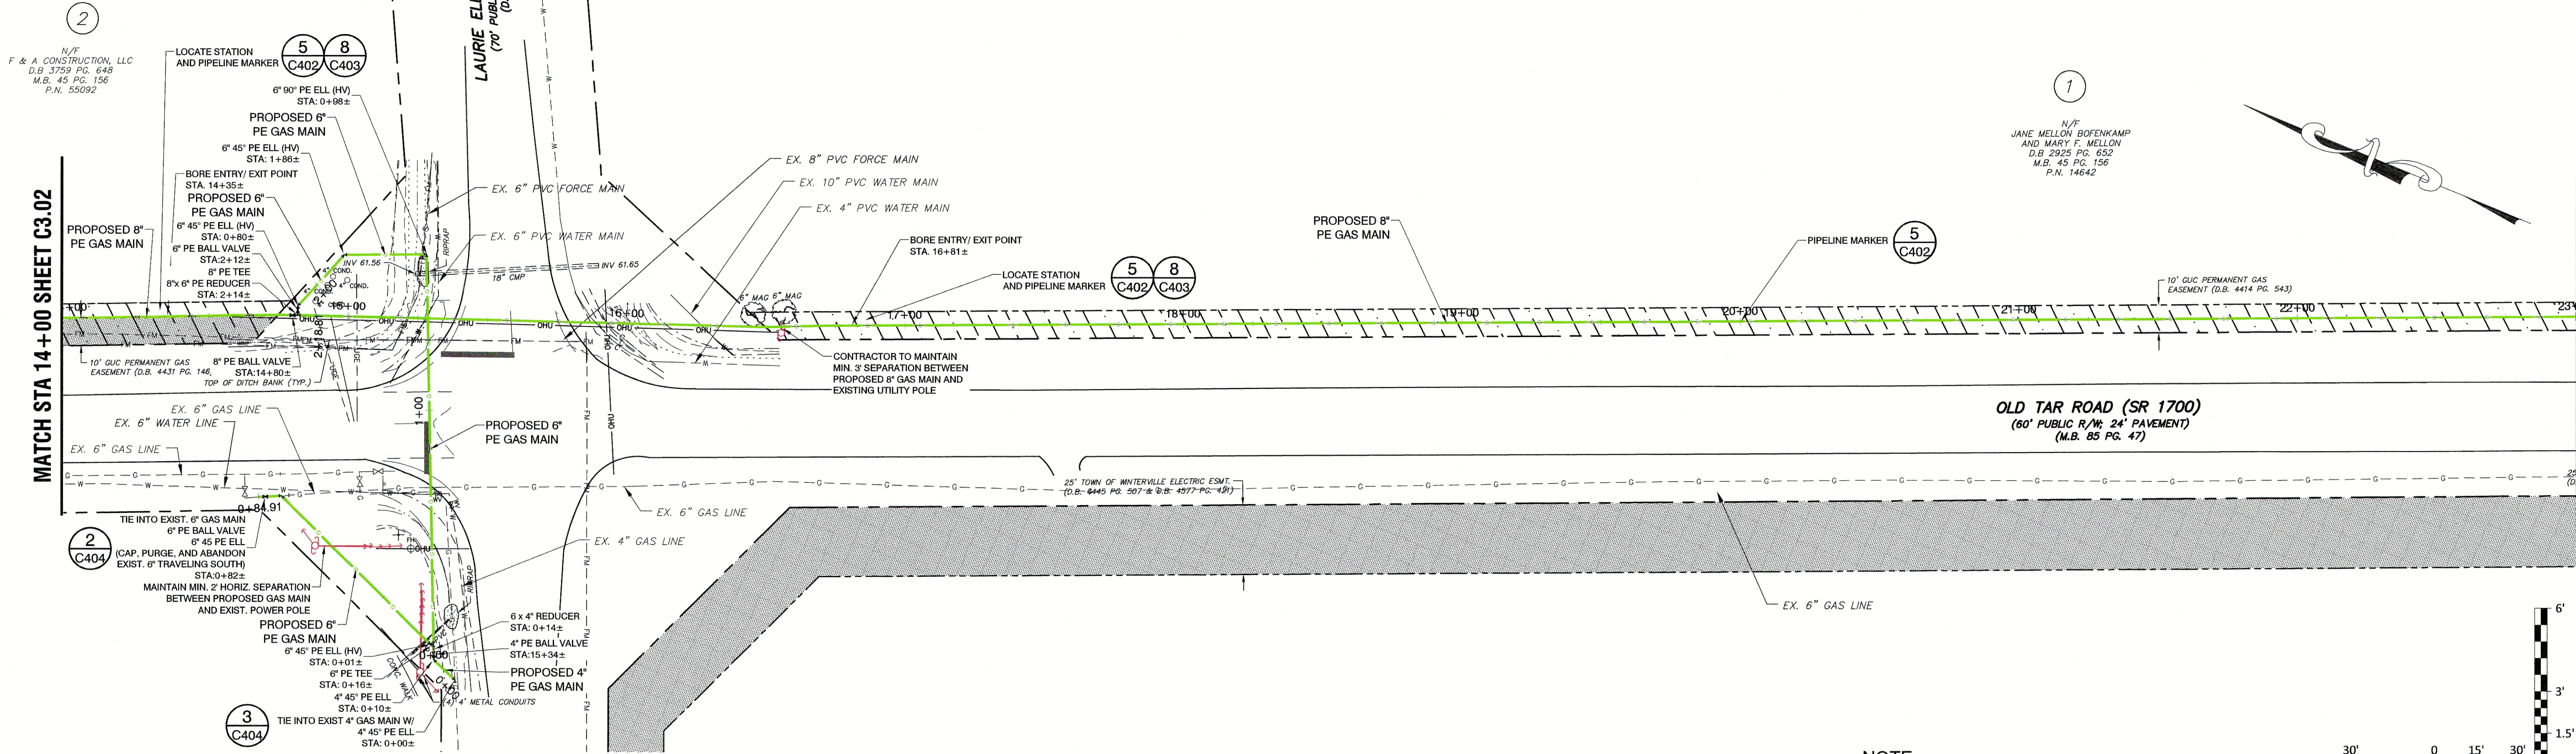


NOTE:
CONTRACTOR SHALL POT HOLE ALL
EXIST. UTILITIES PRIOR TO INSTALLING
DIRECTIONAL BORES.

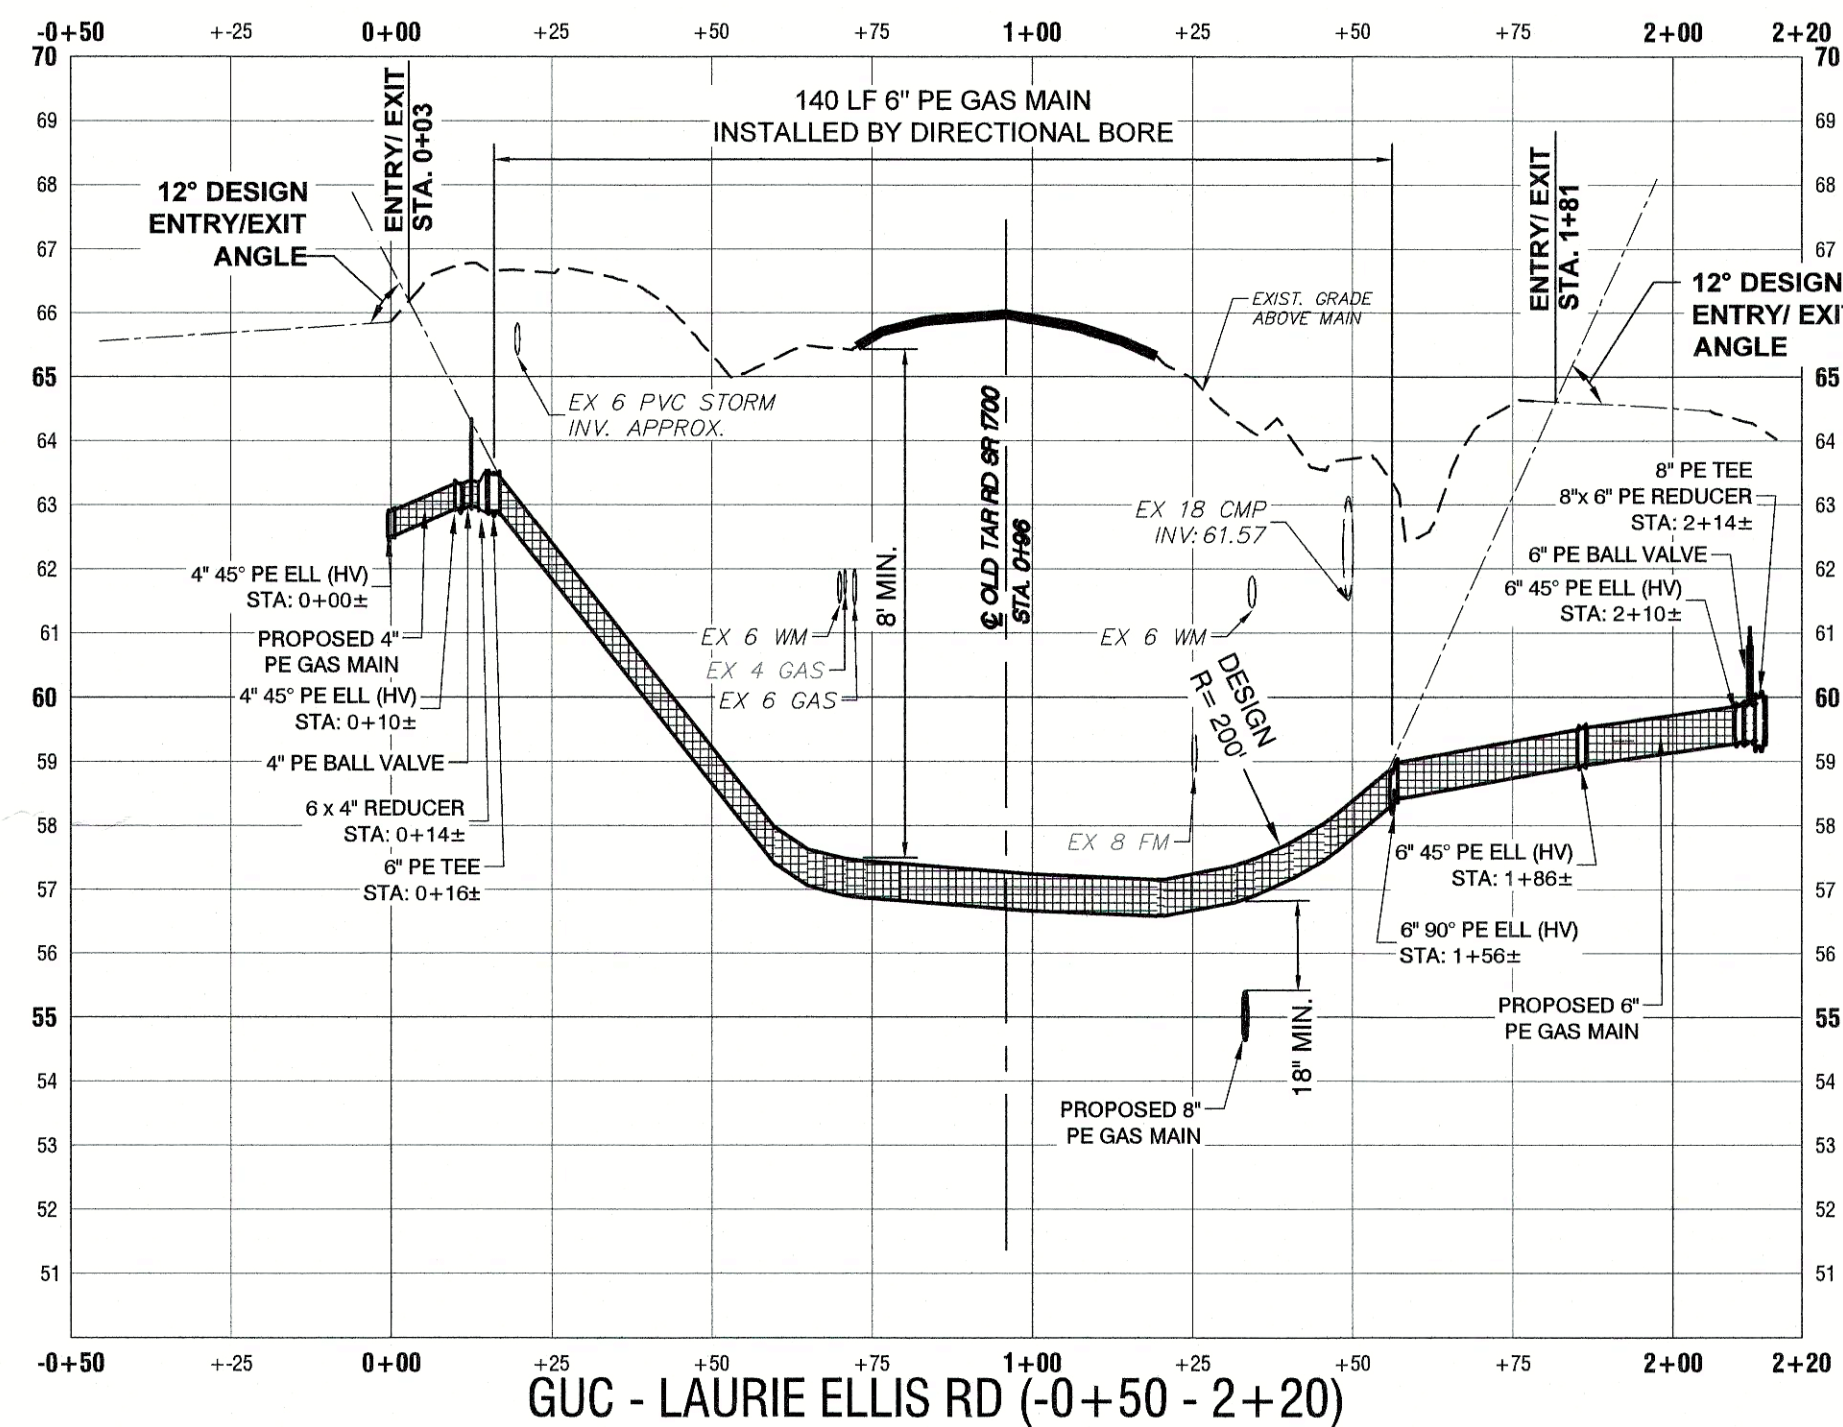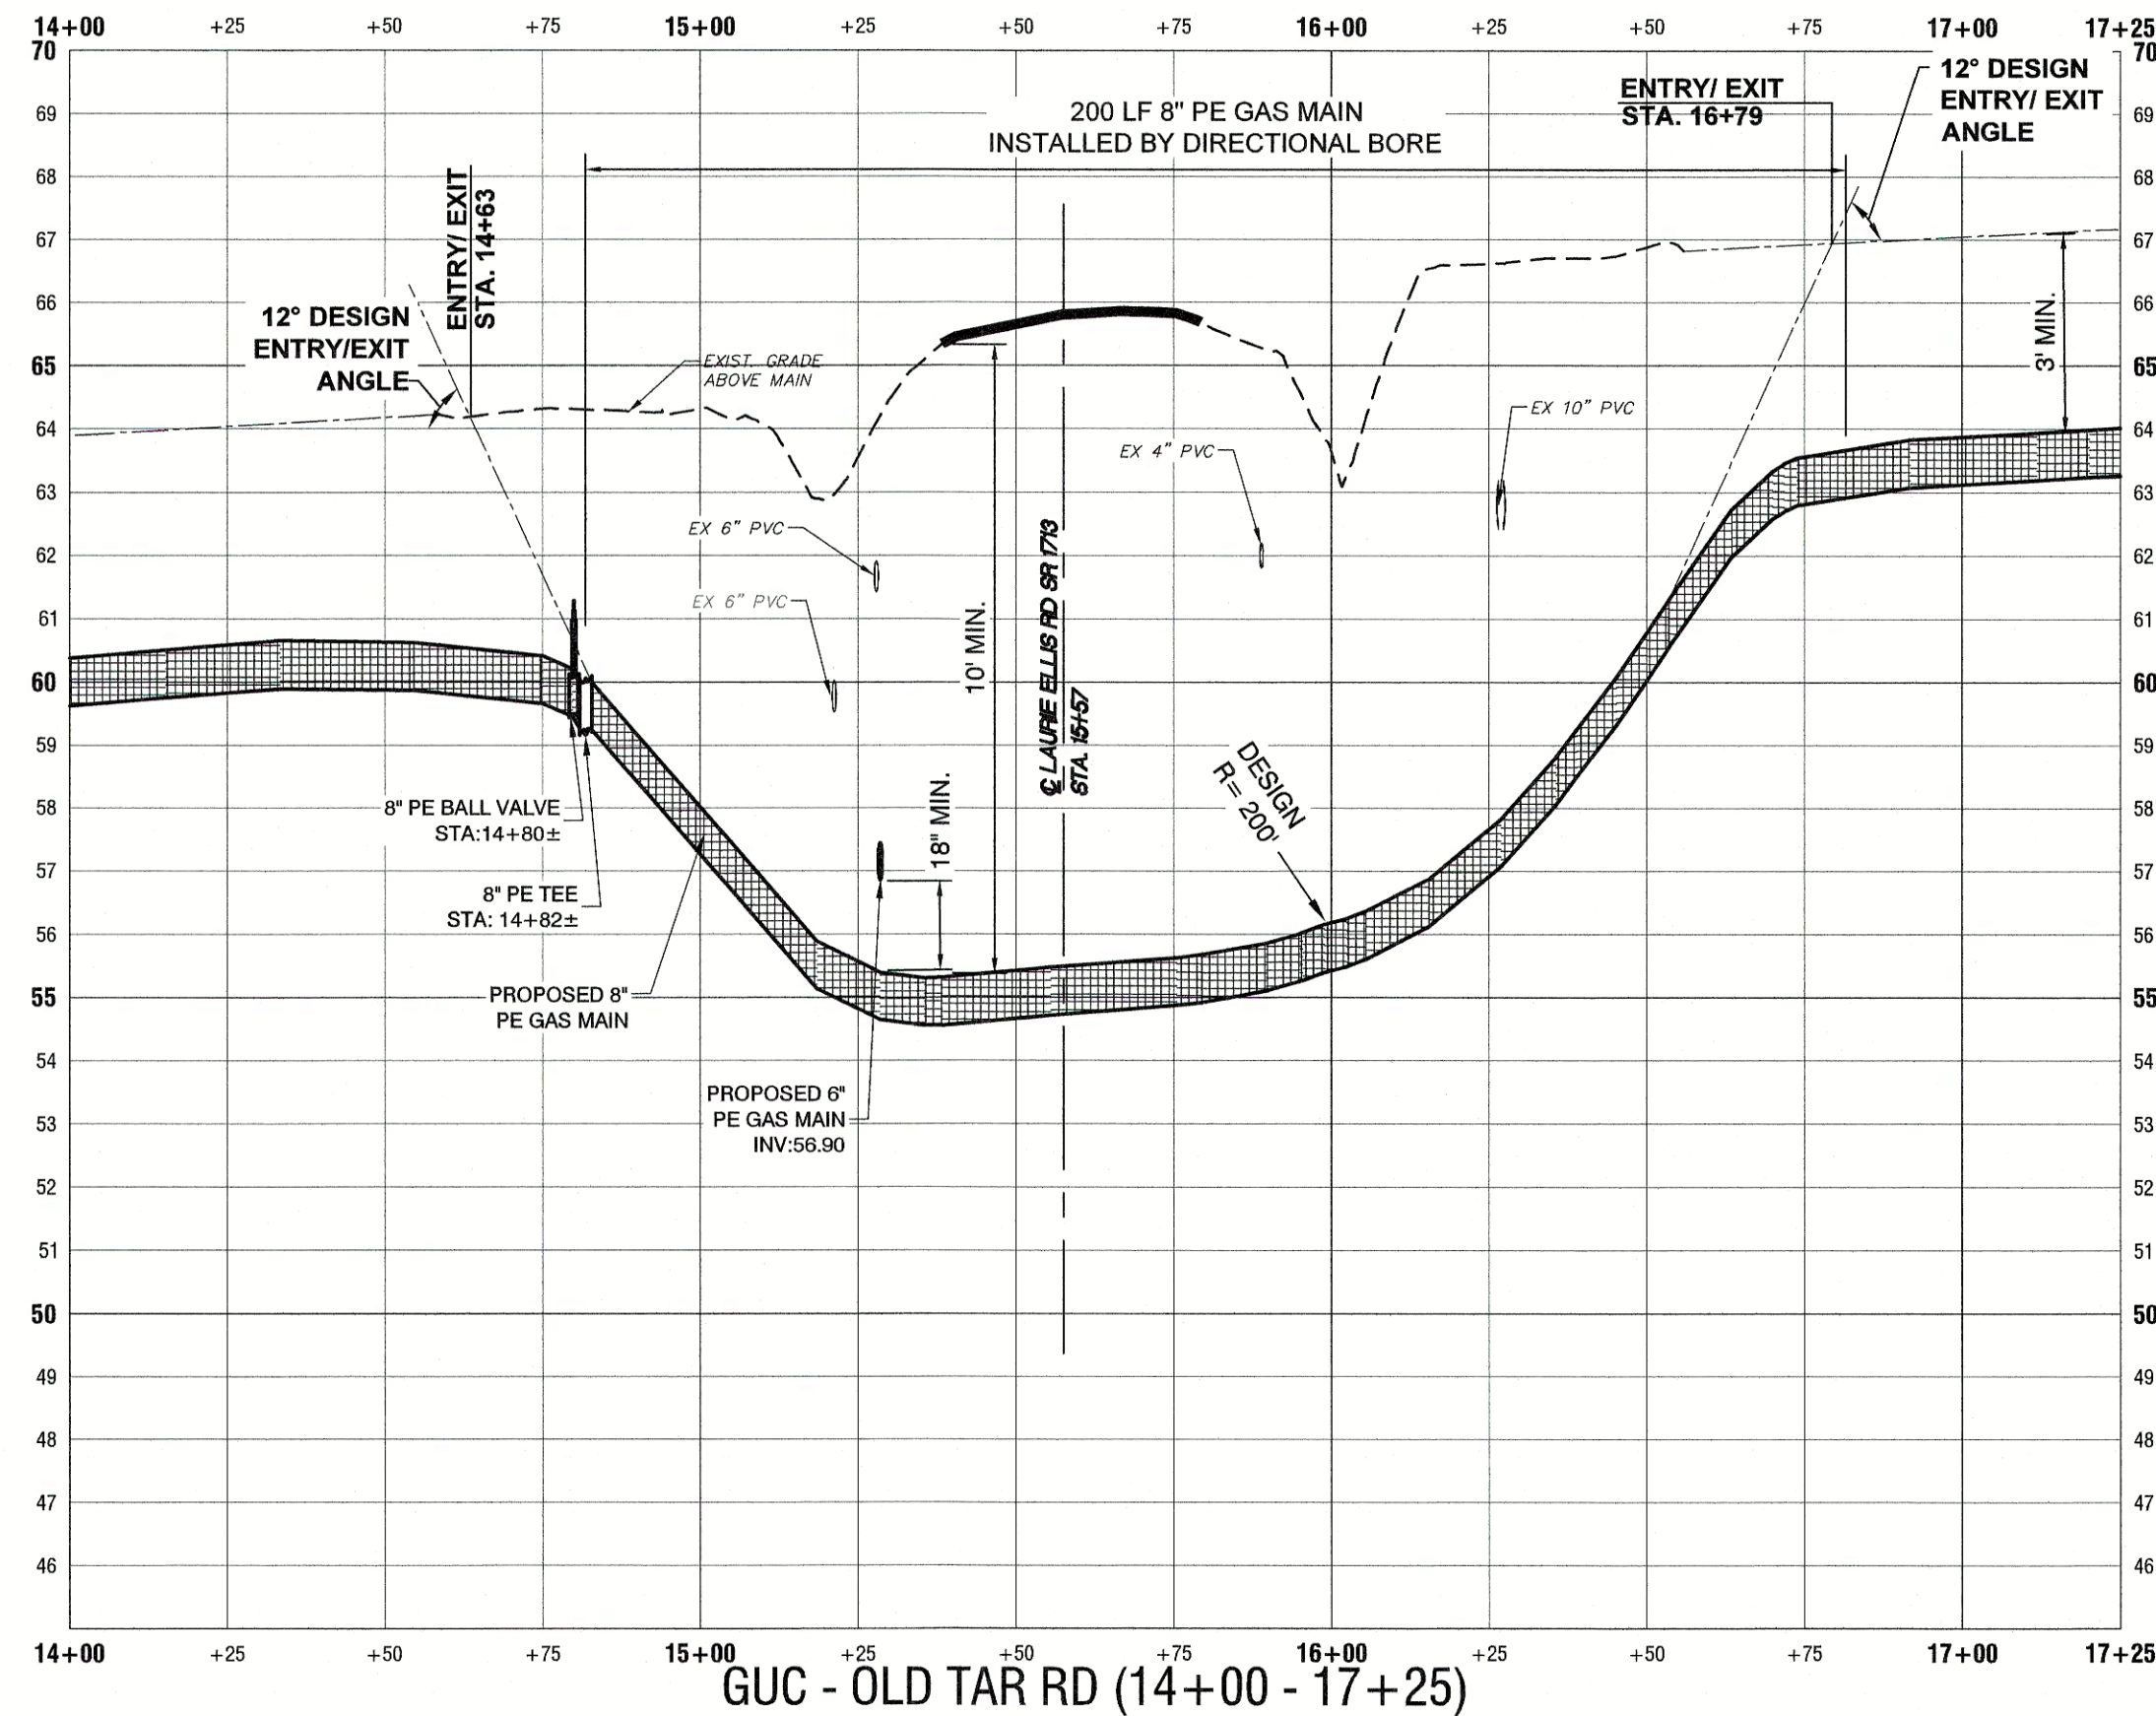


REVISIONS:		NO.	DESCRIPTION	DATE	BY

GREENVILLE UTILITIES COMMISSION
OLD TAR ROAD NATURAL GAS MAIN EXTENSION
PITT COUNTY, NORTH CAROLINA
PLAN AND PROFILE




DESIGNED BY: JML
DRAWN BY: JML
CHECKED BY: FLS
PROJECT No. 2025001
DRAWING No. W-4260
SCALE: AS NOTED
SHEET No.

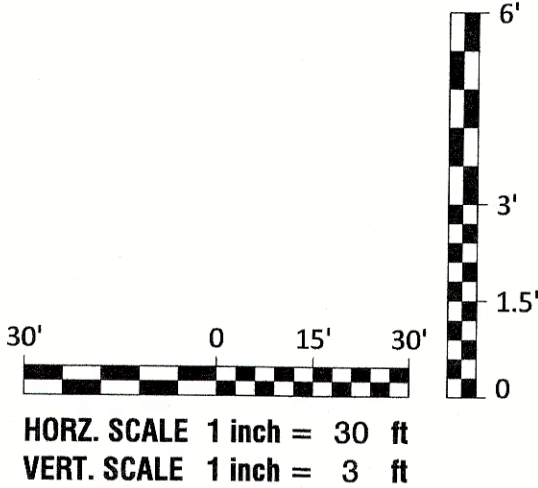


NOTE:
CONTRACTOR SHALL POT HOLE ALL
EXIST. UTILITIES PRIOR TO INSTALLING
DIRECTIONAL BORES.

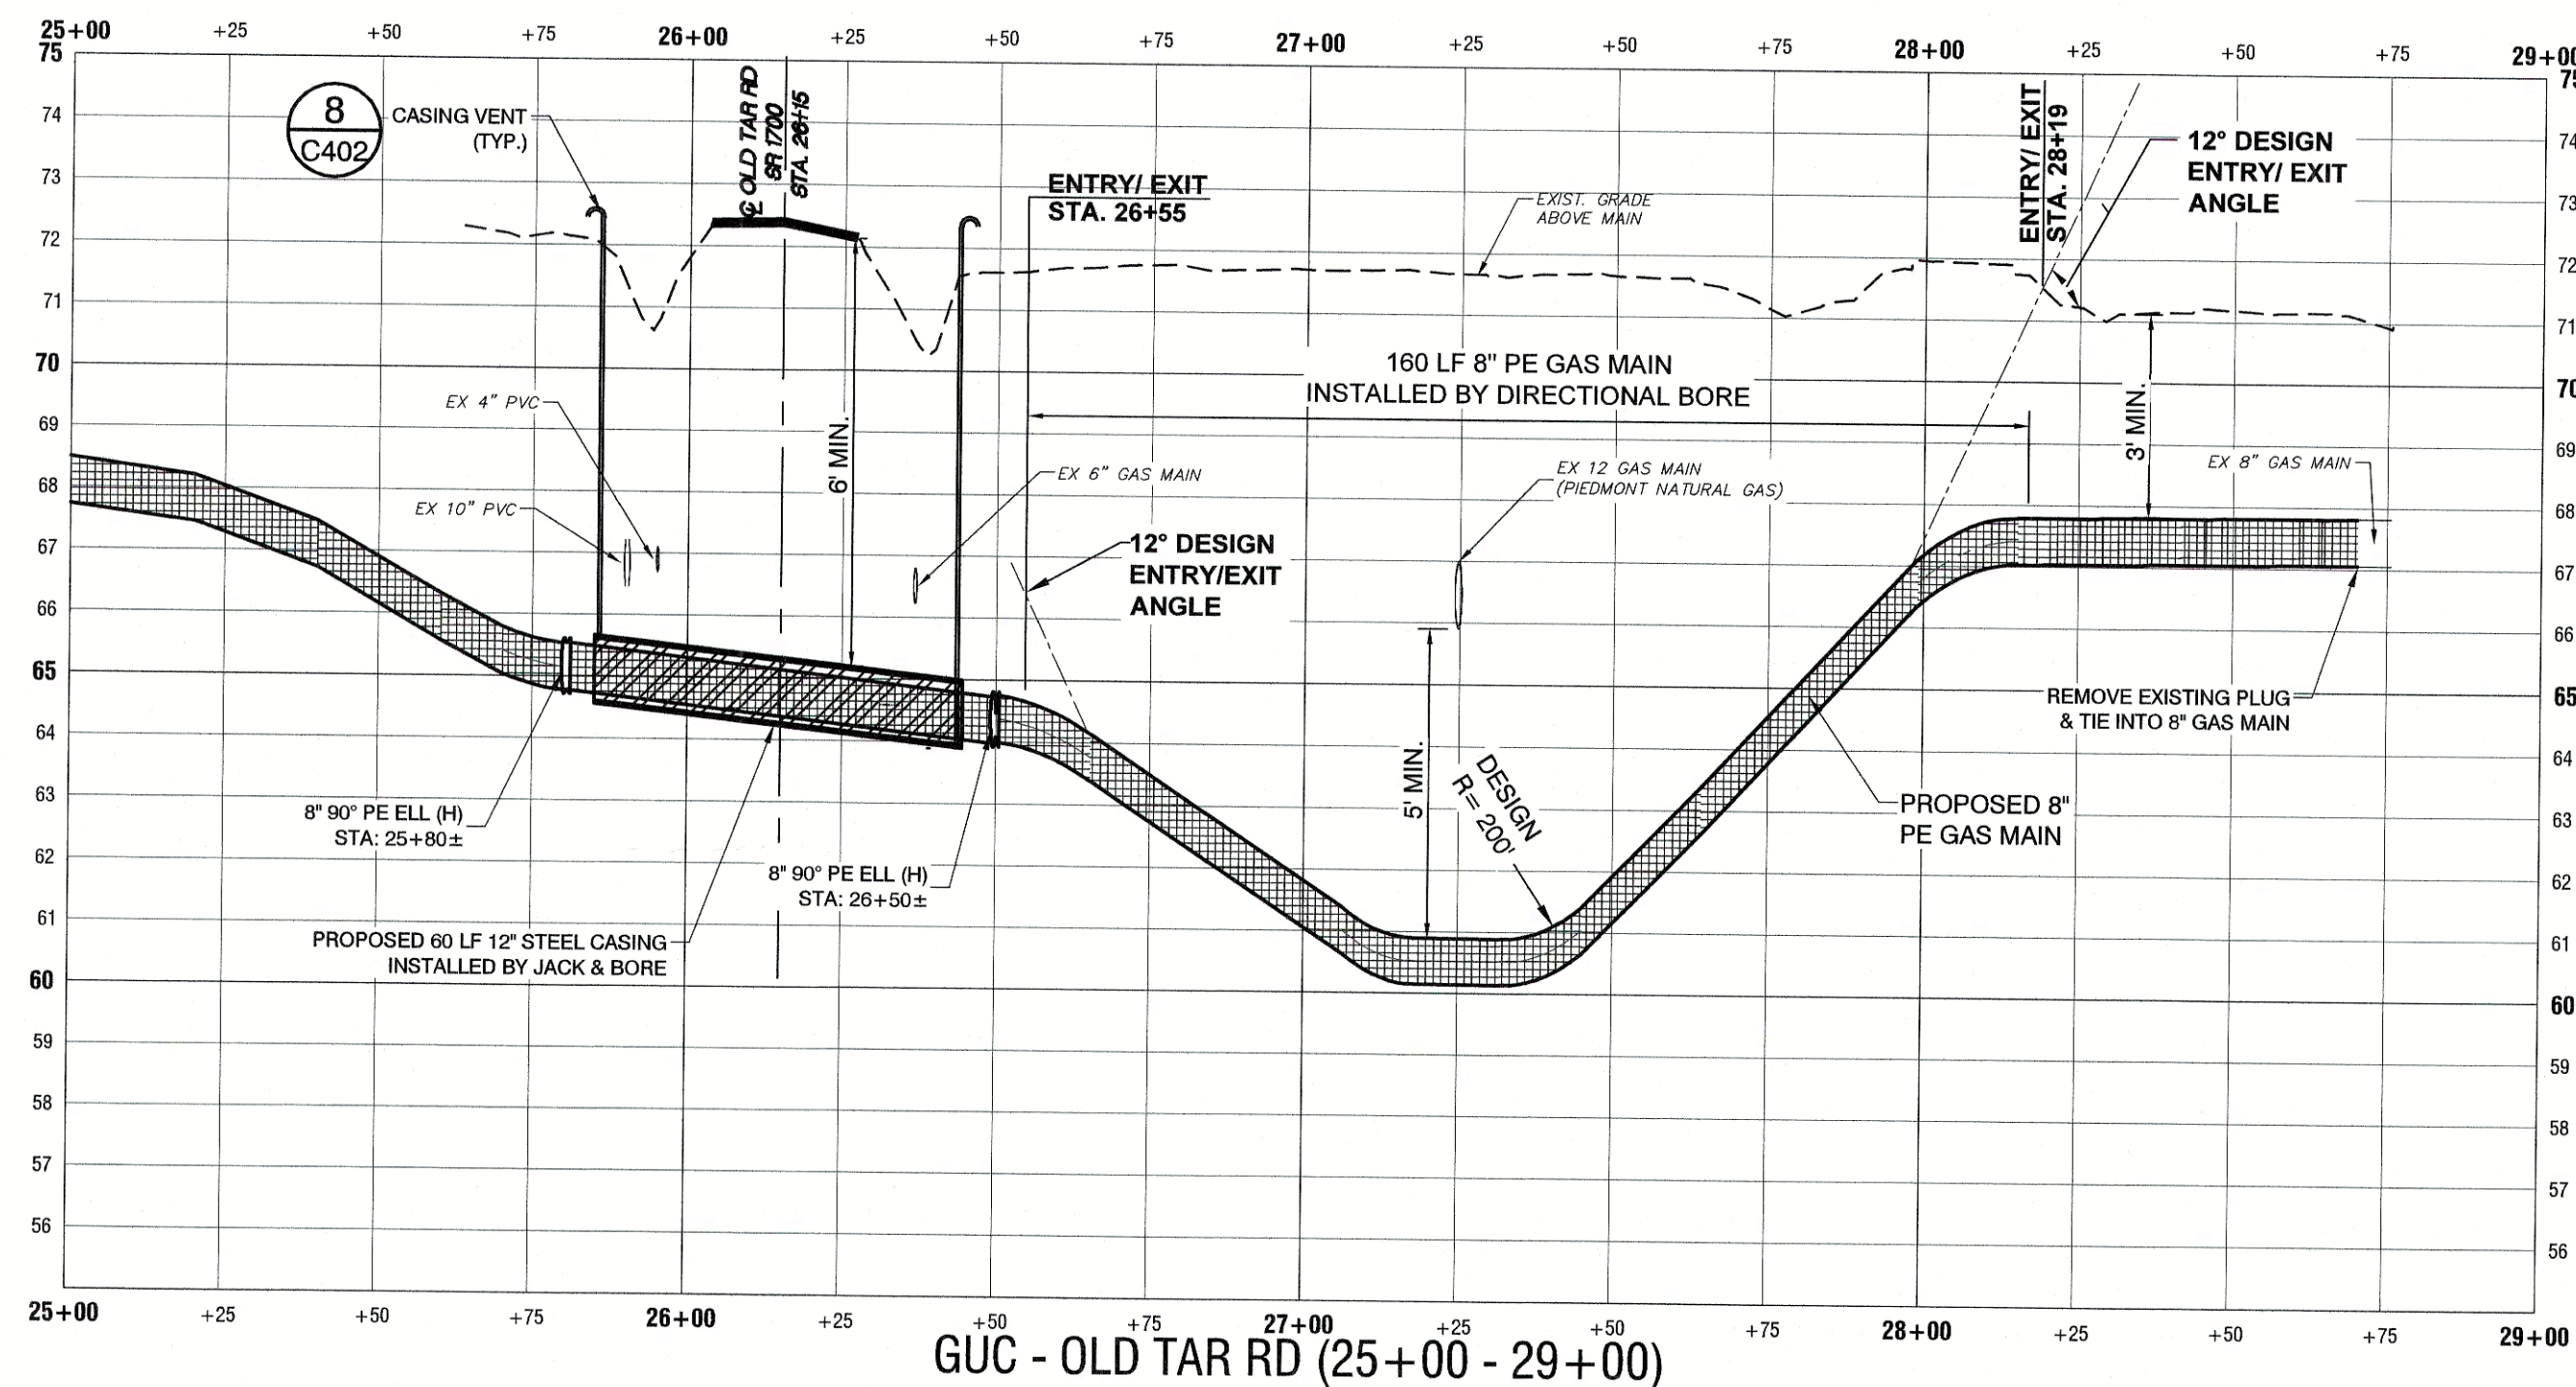

GUC - OLD TAR RD (25+00 - 29+00)

 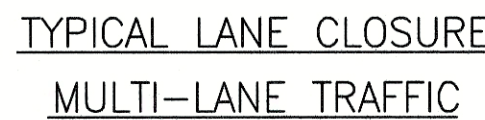 TRAFFIC CONTROL NOTES

1. NO WORK SHALL BE DONE, WITHIN 300 FEET OF PRIMARY ROAD INTERSECTIONS BETWEEN THE HOURS OF 7:00 A.M. -- 9:00 A.M. AND 4:00 P.M. -- 6:00 P.M.
2. UNLESS SPECIAL PERMISSION HAS BEEN GRANTED BY ANY AND ALL CONTROLLING AUTHORITIES, ALL LANES MUST BE RESTORED TO NORMAL WIDTHS AT THE CONCLUSION OF EACH CONSTRUCTION DAY.
3. CHANNELIZING DEVICES MUST SEPARATE THE WORK AREA FROM THE TRAVELED WAY AND BE EXTENDED TO WHERE THEY ARE VISIBLE TO ONCOMING TRAFFIC.
4. SHOULD SPECIAL PERMISSION BE GRANTED TO EXTEND WORKING HOURS SUCH THAT CONSTRUCTION IS CARRIED ON AFTER SUNSET OR BEFORE SUNRISE, THE CONTRACTOR SHALL PROVIDE:
 - A. FLOODLIGHTS TO MARK FLAGGER STATIONS.
 - B. STEADY-BURN WARNING LIGHTS ON CHANNELIZING DEVICES.
 - C. BLINKING LIGHTS ON WARNING SIGNS.
5. ALL TRAFFIC CONTROL METHODS AND DEVICES SHALL CONFORM TO THE MOST CURRENT MANUAL ON UNIFORM TRAFFIC CONTROL DEVICES FOR STREET AND HIGHWAYS ISSUED BY THE U.S. DEPARTMENT OF TRANSPORTATION, FEDERAL HIGHWAY ADMINISTRATION AND THE MOST CURRENT NORTH CAROLINA WORK AREA PROTECTION MANUAL.
6. A TRUCK WITH EITHER AN ARROW BOARD OPERATING IN THE CAUTION MODE, OR AT LEAST THE STEADY BURN AMBER LIGHT OR HIGH INTENSITY AMBER STROBE LIGHT SHALL BE PARKED 50'-100' IN ADVANCE OF THE FIRST WORK CREW. WHEN POSTED SPEED LIMIT IS 45 MPH OR GREATER, A TRUCK MOUNTED ATTENUATOR SHALL BE USED.
7. THE CONTRACTOR IS RESPONSIBLE FOR REPLACEMENT OF ANY PAVEMENT MARKINGS DAMAGED BY CONSTRUCTION.
8. ACCESS TO ALL PARCELS AFFECTED BY CONSTRUCTION SHALL BE MAINTAINED AT ALL TIMES.
9. THE CONTRACTOR SHALL OBTAIN WRITTEN CONSENT FROM THE CONTROLLING AUTHORITY PRIOR TO CLOSING ONE LANE OF A TWO LANE ROADWAY.
10. THIS PLAN IS PROVIDED BY GREENVILLE UTILITIES COMMISSION IN AN EFFORT TO PROVIDE THE CONTRACTOR WITH AN UNDERSTANDING OF THE MINIMUM REQUIREMENTS FOR TRAFFIC CONTROL WHICH MUST BE MET AND TO AID IN THE INCLUSION OF THOSE COSTS IN THE PREPARATION OF HIS BID. THIS PLAN AND THE USE THEREOF DOES NOT IN ANY WAY RELIEVE THE CONTRACTOR OF HIS RESPONSIBILITIES OF PROTECTION OF THE WORK AND THE PUBLIC'S SAFETY. IT IS A SPECIFIC CONTRACT REQUIREMENT THAT THE CONTRACTOR INDEMNIFY AND HOLD HARMLESS THE OWNER AND THE ENGINEER AGAINST ALL LOSSES INCURRED IN THE EXECUTION OF THE WORK AND IN THE CLOSURE OF THE ROAD. THIS REQUIREMENT INCLUDES BUT IS NOT LIMITED TO THE USE OF THIS PLAN.

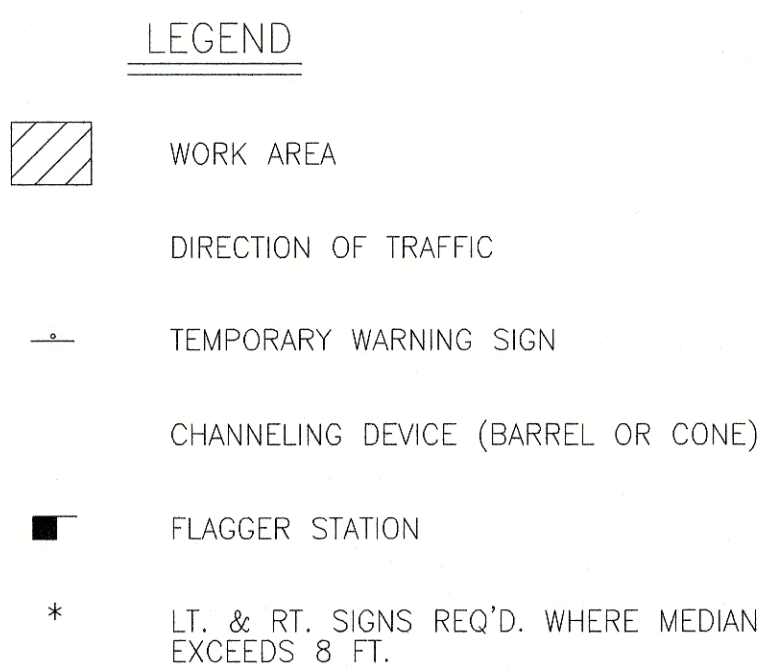

STANDARD SPACING		
SPACE TYPE	35 MPH	45 MPH
BARRELS – TRAVELWAY SPACING	40'	80'
BARRELS – TRAVELWAY SPACING	20'	40'
① ENTRANCE TAPER	245'	540'
② EXIT TAPER	80'	80'
③ SIGN SPACING	350'–500'	350'–500'



CONSTRUCTION SPECIFICATIONS

1. SYNTHETIC FILTER FABRIC SHALL BE A PERVIOUS SHEET PROPYLENE, NYLON, POLYESTER OR ETHYLENE YARN AND SHALL BE CERTIFIED BY THE MANUFACTURER OR SUPPLIER AS CONFORMING TO THE FOLLOWING REQUIREMENTS:

PHYSICAL PROPERTY	TEST	REQUIREMENTS
FILTERING EFFICIENCY	ASTM 5141	85% (MIN.)
TENSILE STRENGTH AT 20% (MAX.) ELONGATION	VTM-52	EXTRA STRENGTH-50 LBS./LIN.IN. (MIN.)

FLOW RATE	ASTM 5141	0.3 GAL./SQ.FT./MIN. (MIN.)
ULTRAVIOLET RADIATION STABILITY %	ASTM G-26	90% (MIN.)


SEE DEHNR TABLE 6.62b
2. SYNTHETIC FILTER FABRIC SHALL CONTAIN ULTRAVIOLET RAY INHIBITORS AND STABILIZERS TO PROVIDE A MINIMUM OF 6 MONTHS OF EXPECTED USABLE CONSTRUCTION LIFE AT A TEMPERATURE RANGE OF 0°F TO 120°F.
3. IF WOODEN STAKES ARE UTILIZED FOR SILT FENCE CONSTRUCTION, THEY MUST HAVE A DIAMETER OF 2 INCHES WHEN OAK IS USED AND 4 INCHES WHEN PINE IS USED. WOODEN STAKES MUST HAVE A MINIMUM LENGTH OF 5 FEET.
4. IF STEEL POSTS (STANDARD "U" OR "T" SECTION) ARE UTILIZED FOR SILT FENCE CONSTRUCTION, THEY MUST HAVE A MINIMUM WEIGHT OF 1.33 POUNDS PER LINEAR FOOT AND SHALL HAVE A MINIMUM LENGTH OF 5 FEET AND SHALL HAVE PROJECTIONS FOR FASTENING FABRIC.
5. WIRE FENCE REINFORCEMENT FOR SILT FENCES USING STANDARD-STRENGTH FILTER CLOTH SHALL BE A MINIMUM 14 GAUGE AND SHALL HAVE A MAXIMUM MESH SPACING OF 6 INCHES.

INSTALLATION


1. THE HEIGHT OF A SILT FENCE SHALL BE A MINIMUM OF 16 INCHES ABOVE THE ORIGINAL GROUND SURFACE AND SHALL NOT EXCEED 34 INCHES ABOVE GROUND ELEVATION.
2. THE FILTER FABRIC SHALL BE PURCHASED IN A CONTINUOUS ROLL CUT TO THE LENGTH OF THE BARRIER TO AVOID THE USE OF JOINTS. WHEN JOINTS ARE UNAVOIDABLE, FILTER CLOTH SHALL BE SPLICED TOGETHER ONLY AT A SUPPORT POST, WITH A MINIMUM 6-FOOT OVERLAP, AND SECURELY SEALED.
3. A TRENCH SHALL BE EXCAVATED APPROXIMATELY 4 INCHES WIDE AND 8 INCHES DEEP ALONG THE LINE OF POSTS AND UPSLOPE SIDE OF THE PROPOSED LOCATION OF THE MEASURE.
4. POSTS SHALL BE PLACED A MAXIMUM OF 6 FEET APART. THE FILTER FABRIC SHALL BE FASTENED SECURELY TO THE UPSLOPE SIDE OF THE POSTS USING ONE INCH LONG (MINIMUM) HEAVY-DUTY WIRE STAPLES OR TIE WIRES AND TWELVE INCHES OF FABRIC SHALL BE EXTENDED INTO THE TRENCH. THE FABRIC SHALL NOT BE STAPLED TO EXISTING TREES.
5. THE 8 INCH BY 4 INCH TRENCH SHALL BE BACKFILLED AND THE SOIL COMPACTED OVER THE FILTER FABRIC.
6. SILT FENCES SHALL BE REMOVED WHEN THEY HAVE SERVED THEIR USEFUL PURPOSE, BUT NOT BEFORE THE UPSLOPE AREA HAS BEEN PERMANENTLY STABILIZED.

MAINTENANCE


1. SILT FENCES SHALL BE INSPECTED IMMEDIATELY AFTER EACH RAINFALL AND AT LEAST DAILY DURING PROLONGED RAINFALL. ANY REQUIRED REPAIRS SHALL BE MADE IMMEDIATELY.
2. CLOSE ATTENTION SHALL BE PAID TO THE REPAIR OF DAMAGED SILT FENCE RESULTING FROM END RUNS AND UNDERCUTTING.
3. SHOULD THE FABRIC ON A SILT FENCE DECOMPOSE OR BECOME INEFFECTIVE PRIOR TO THE END OF THE EXPECTED USABLE LIFE AND THE BARRIER STILL BE NECESSARY, THE FABRIC SHALL BE REPLACED PROMPTLY.
4. SEDIMENT DEPOSITS SHOULD BE REMOVED AFTER EACH STORM EVENT. THEY MUST BE REMOVED WHEN DEPOSITS REACH APPROXIMATELY ONE-HALF THE HEIGHT OF THE BARRIER.
5. ANY SEDIMENT DEPOSITS REMAINING IN PLACE AFTER THE SILT FENCE IS NO LONGER REQUIRED SHALL BE DRESSED TO CONFORM WITH THE EXISTING GRADE, PREPARED AND SEEDED.

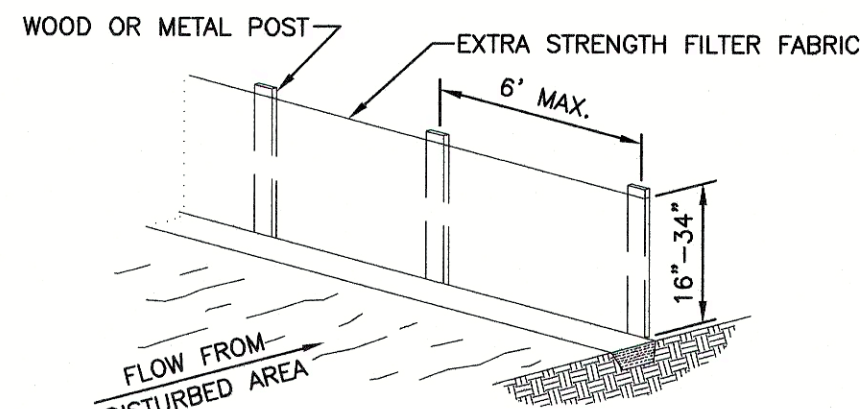

SHEET FLOW INSTALLATION (PERSPECTIVE VIEW)

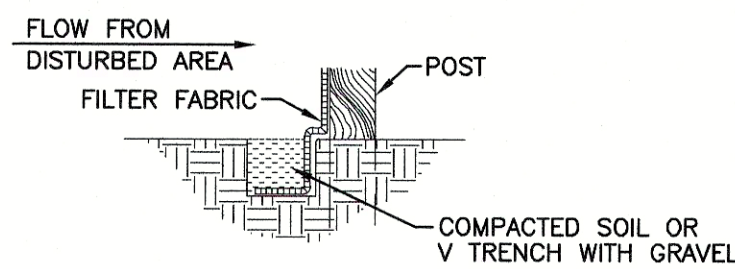

TRENCH OF A SILT FENCE

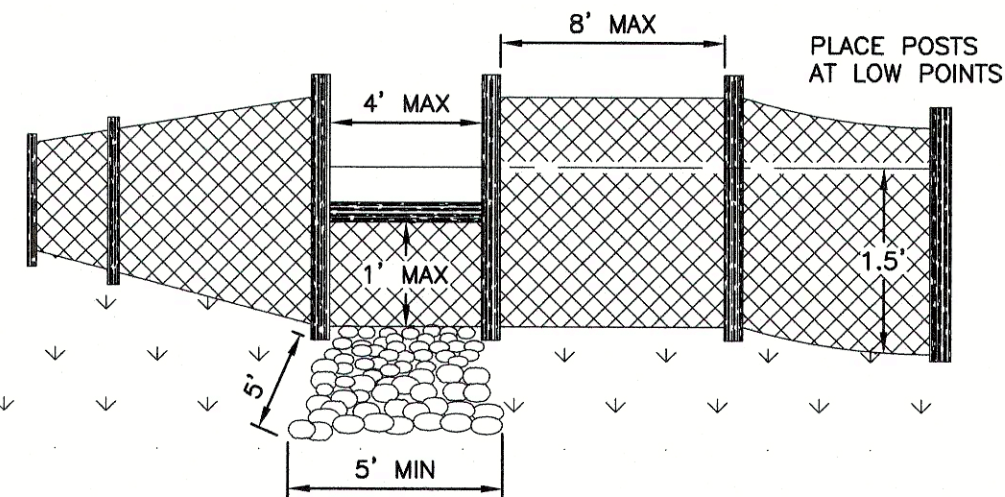


TYPICAL SILT FENCES

1 TEMPORARY SILT FENCE

SCALE: N.T.S.



CONSTRUCTION SPECIFICATIONS

1. SILT FENCE DROP INLET PROTECTION
 - A. SILT FENCE SHALL CONFORM TO THE CONSTRUCTION SPECIFICATIONS FOR "EXTRA STRENGTH" DEHNR 6.51 AND SHALL BE CUT FROM A CONTINUOUS ROLL TO AVOID JOINTS.
 - B. STAKES SHALL BE 2 x 4-INCH WOOD (PREFERRED) OR EQUIVALENT METAL WITH A MINIMUM LENGTH OF 3 FEET.
 - C. SPACE STAKES EVENLY AROUND THE PERIMETER OF THE INLET A MAXIMUM OF 3- FEET APART, AND SECURELY DRIVE THEM INTO THE GROUND, APPROXIMATELY 18-INCHES DEEP.
 - D. TO PROVIDE NEEDED STABILITY TO THE INSTALLATION, FRAME WITH 2 x 4-INCH WOOD STRIPS AROUND THE CREST OF THE OVERFLOW AREA AT A MAXIMUM OF 1 1/2 FEET ABOVE THE DROP INLET CREST.
 - E. PLACE THE BOTTOM 12 INCHES OF THE FABRIC IN A TRENCH AND BACKFILL THE TRENCH WITH 12 INCHES OF COMPACTED SOIL.
 - F. FASTEN FABRIC SECURELY BY STAPLES OR WIRE TO THE STAKES AND FRAME. JOINTS MUST BE OVERLAPPED TO THE NEXT STAKE.
 - G. IT MAY BE NECESSARY TO BUILD A TEMPORARY DIKE ON THE DOWNSLOPE SIDE OF THE STRUCTURE TO PREVENT BYPASS FLOW.

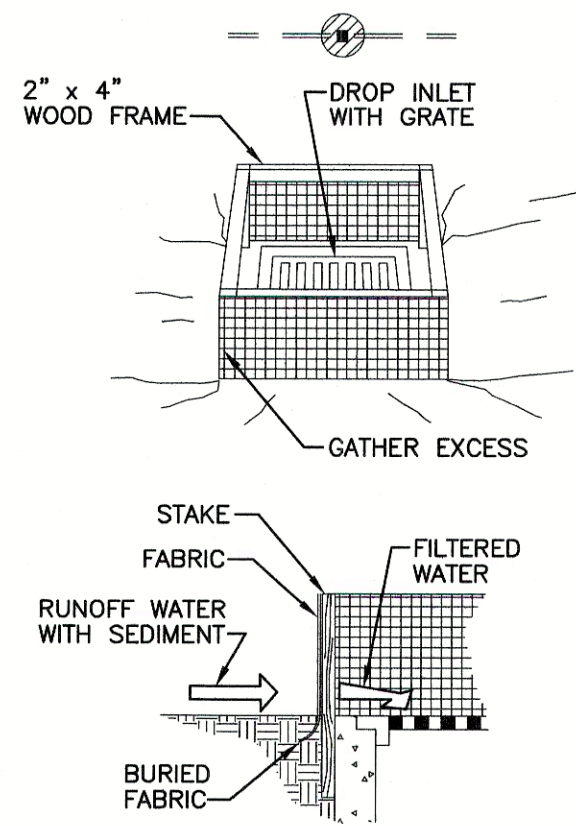


3 STORM DRAIN INLET PROTECTION

SCALE: N.T.S.

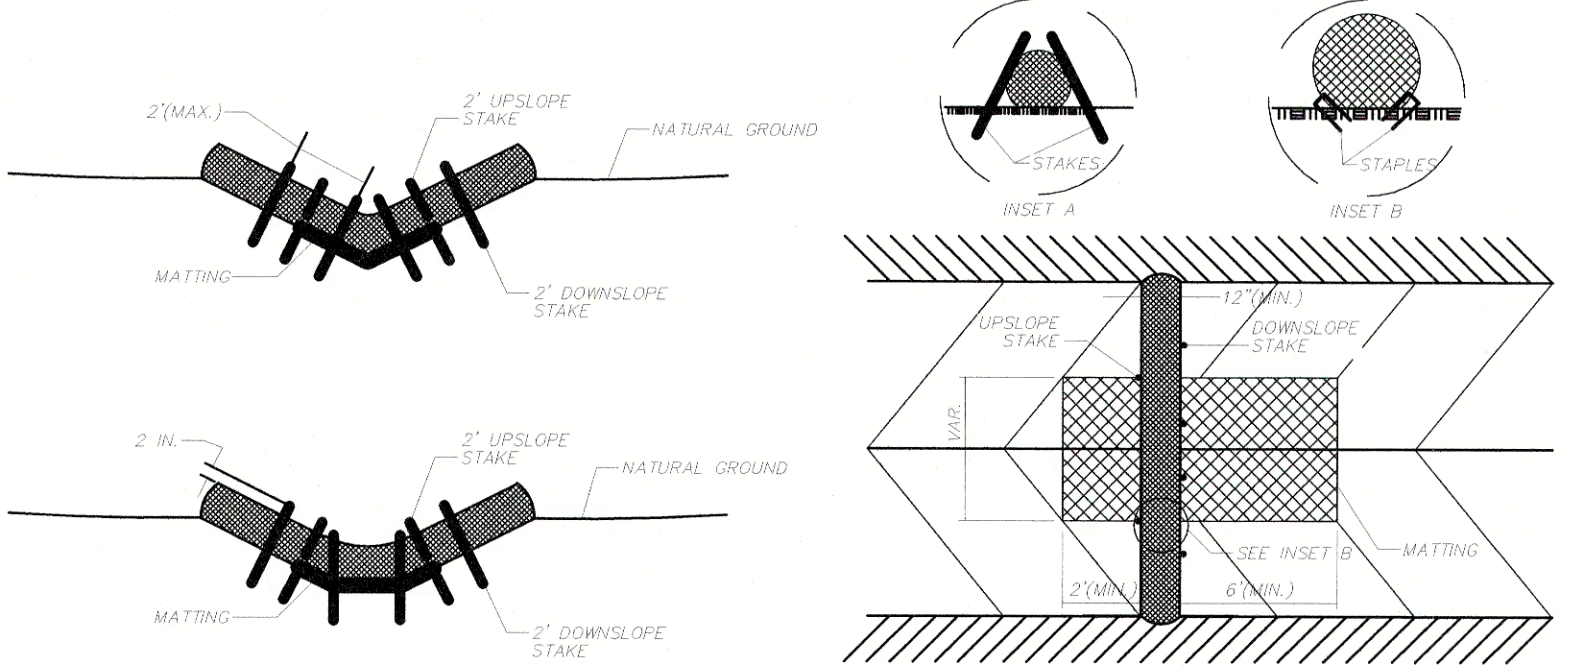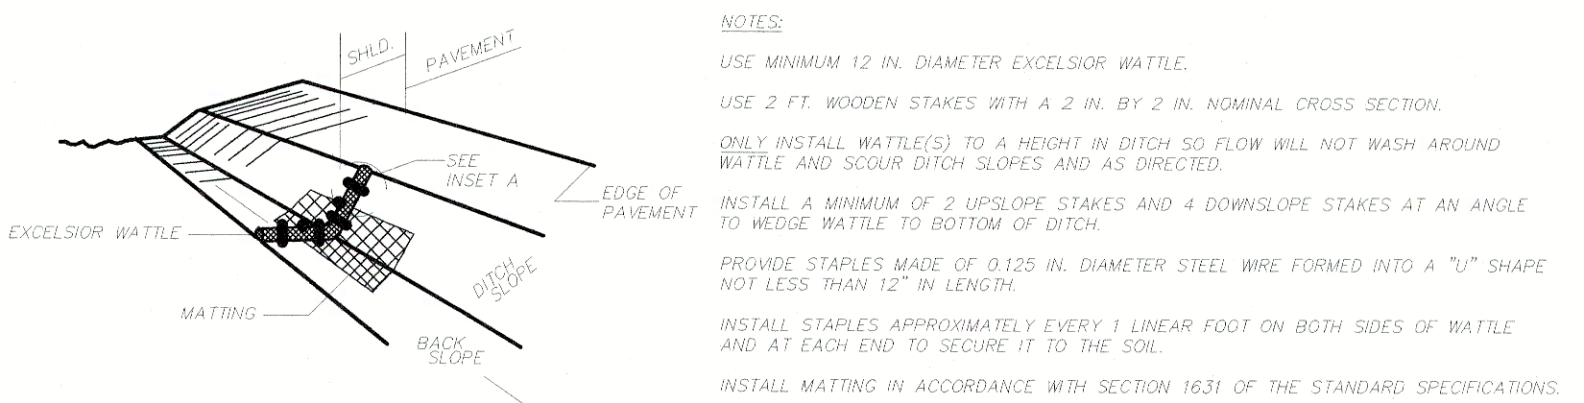


4 EXCELSIOR WATTLE DETAIL

SCALE: N.T.S.

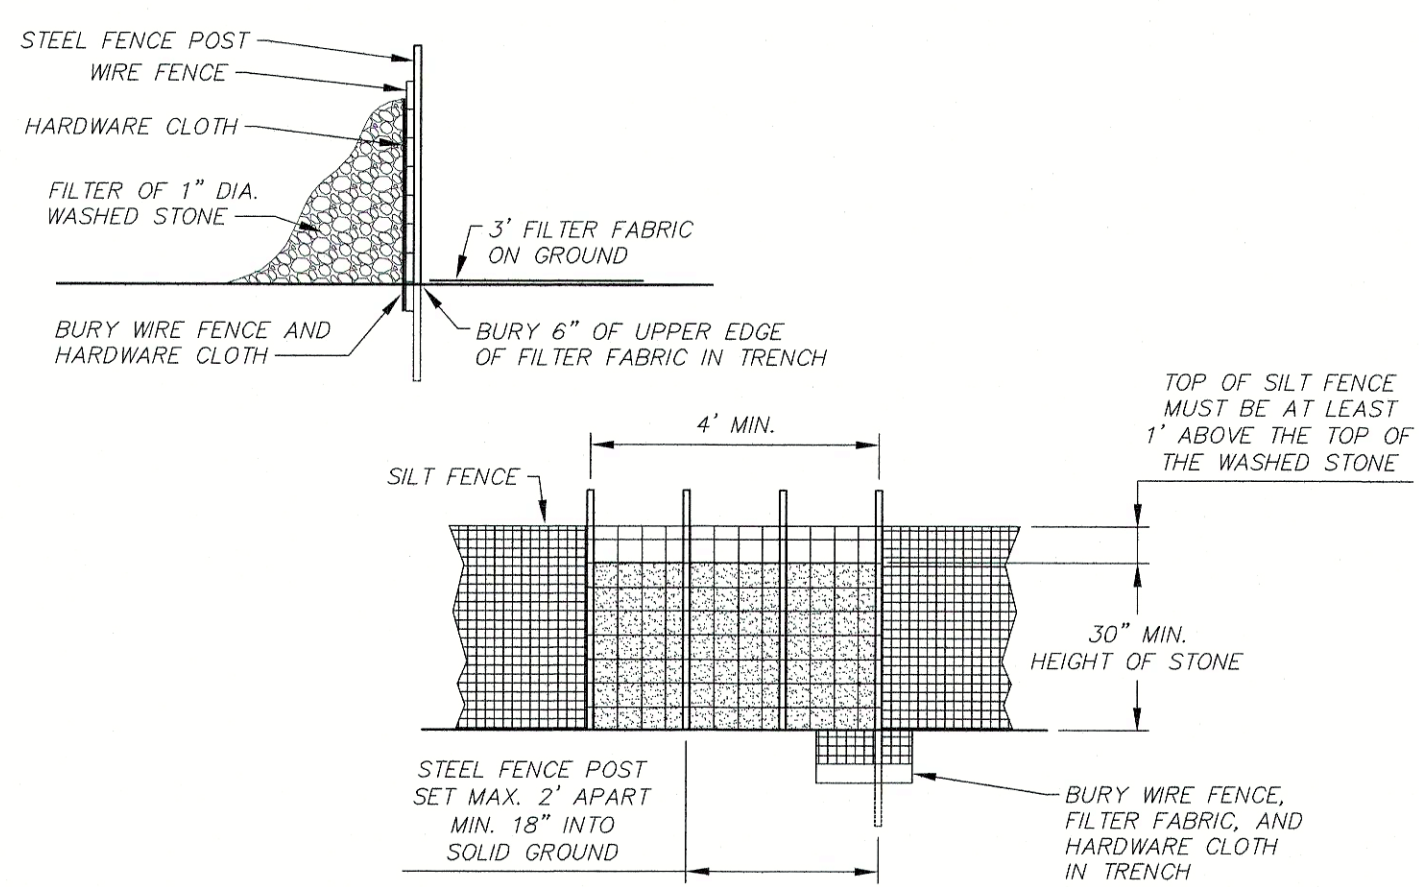


6 SILT FENCE OUTLET

N.T.S.

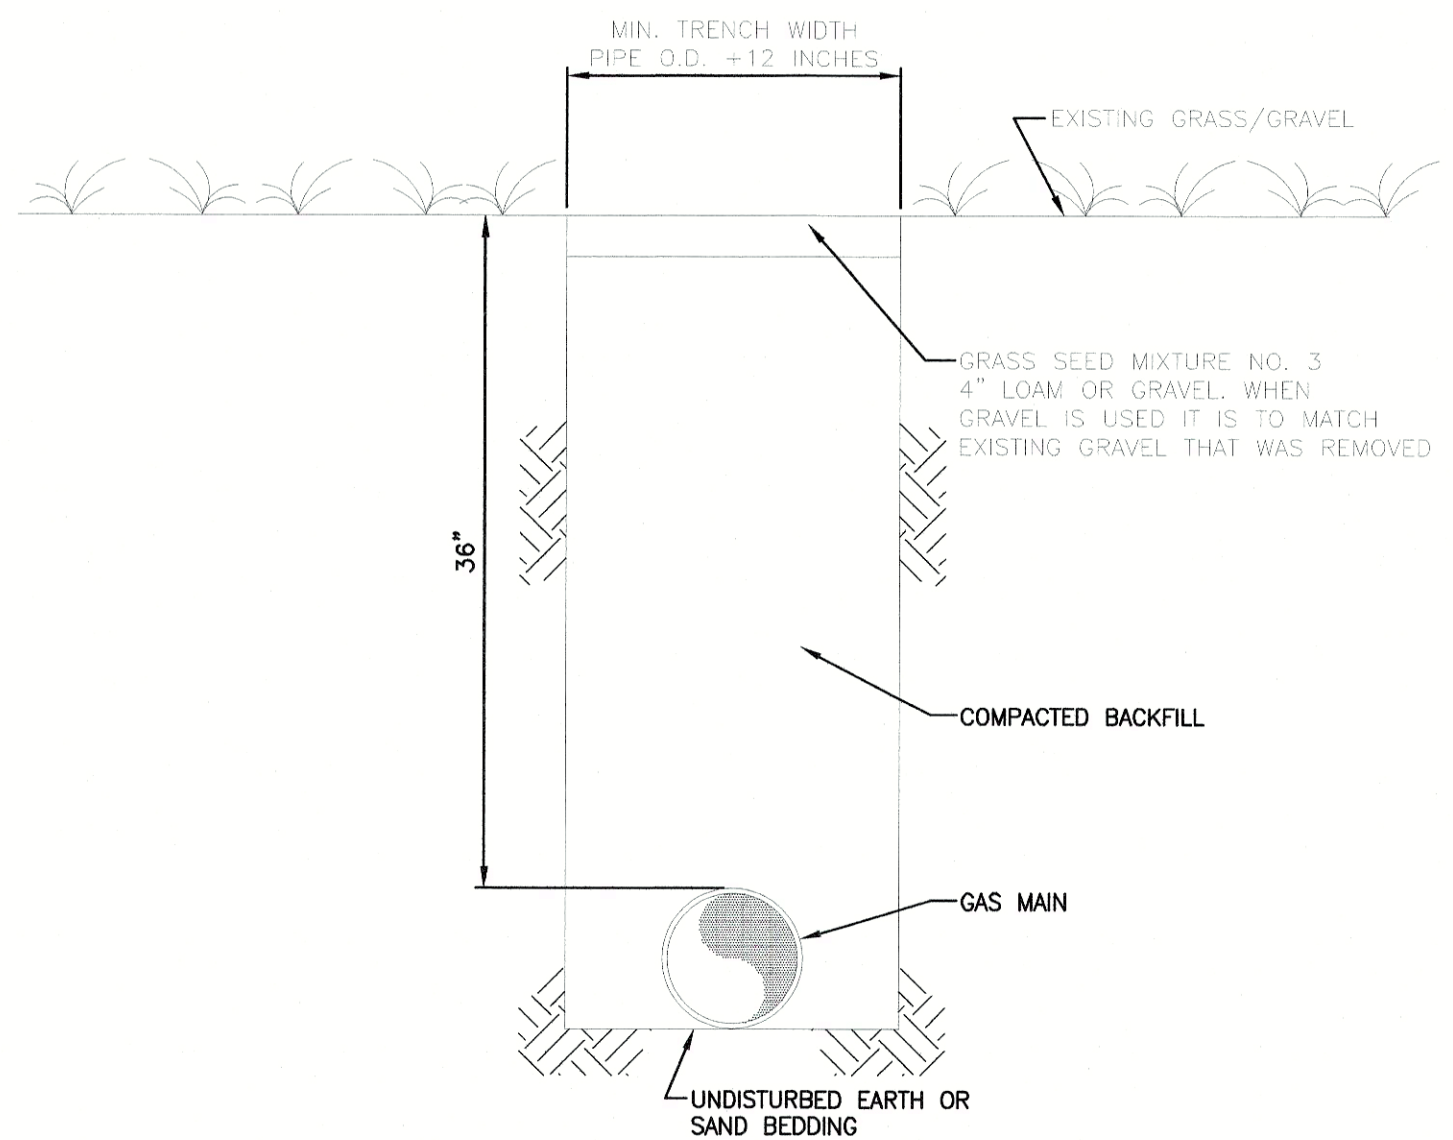


7 TYPICAL TRENCH SECTION IN GRASS/GRAVEL AREA

SCALE: N.T.S.

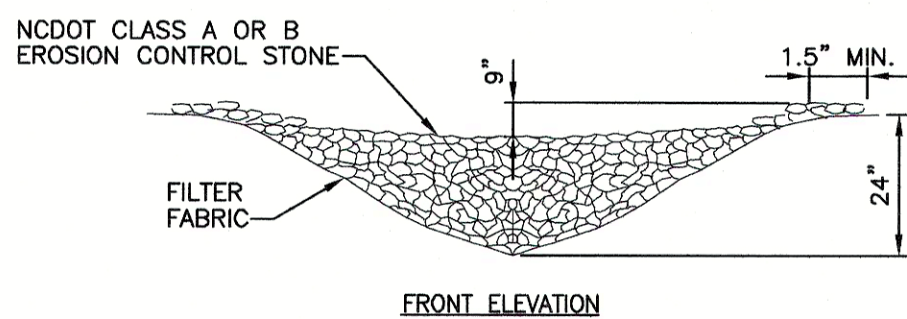


FRONT ELEVATION

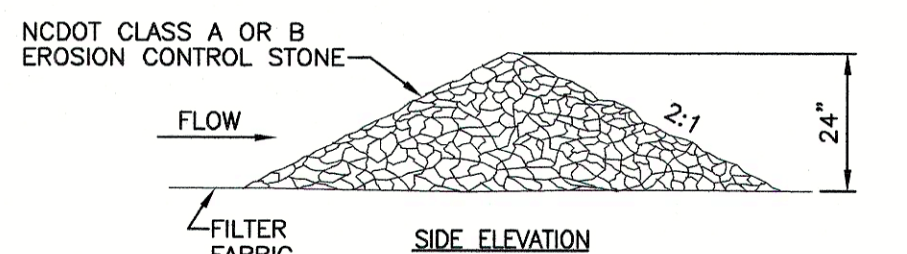

SIDE ELEVATION

ROCK CHECK DAM

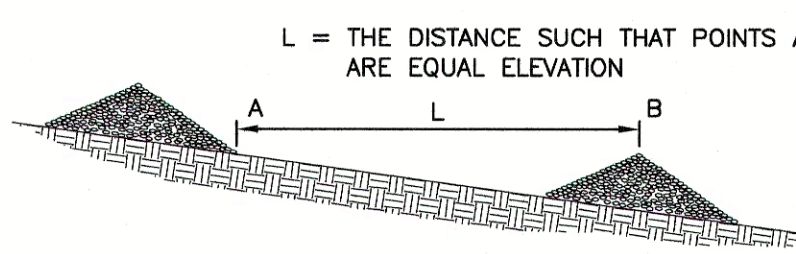

SPACING BETWEEN CHECK DAMS

2 TEMPORARY ROCK SILT CHECK DAM


SCALE: N.T.S.

CONSTRUCTION SPECIFICATIONS

1. PLACE STONE TO THE LINES AND DIMENSIONS SHOWN IN THE PLAN ON A FILTER FABRIC FOUNDATION.
2. KEEP THE CENTER STONE SECTION AT LEAST 9 INCHES BELOW NATURAL GROUND LEVEL WHERE THE DAM ABUTS THE CHANNEL BANKS.
3. EXTEND STONE AT LEAST 1.5 FT. BEYOND THE DITCH BANKS TO KEEP OVERFLOW WATER FROM UNDERCUTTING THE DAM AS IT RE-ENTERS THE CHANNEL.
4. SET SPACING BETWEEN DAMS TO ASSURE THAT THE ELEVATION AT THE TOP OF THE LOWER DAM IS THE SAME AS THE TOE ELEVATION OF THE UPPER DAM.
5. PROTECT THE CHANNEL DOWNSLOPE FROM THE LOWEST CHECK DAM, CONSIDERING THAT WATER WILL FLOW OVER AND AROUND THE DAM.
6. MAKE SURE THAT THE CHANNEL REACH ABOVE THE MOST UPSTREAM DAM IS STABLE.
7. ENSURE THAT CHANNEL APPURTENANCES, SUCH AS CULVERT ENTRANCES BELOW CHECK DAMS, ARE NOT SUBJECT TO DAMAGE OR BLOCKAGE FROM DISPLACED STONES.

MAINTENANCE


1. INSPECT CHECK DAMS AND CHANNELS FOR DAMAGE AFTER EACH RUNOFF EVENT.
2. ANTICIPATE SUBMERGENCE AND DEPOSITION ABOVE THE CHECK DAM AND EROSION FROM HIGH FLOWS AROUND THE EDGES OF THE DAM. CORRECT ALL DAMAGE IMMEDIATELY. IF SIGNIFICANT EROSION OCCURS BETWEEN DAMS, INSTALL A PROTECTIVE RIPRAP LINER IN THAT PORTION OF THE CHANNEL.
3. REMOVE SEDIMENT ACCUMULATED BEHIND THE DAMS AS NEEDED TO PREVENT DAMAGE TO CHANNEL VEGETATION, ALLOW THE CHANNEL TO DRAIN THROUGH THE STONE CHECK DAM, AND PREVENT LARGE FLOWS FROM CARRYING SEDIMENT OVER THE DAM. ADD STONES TO DAMS AS NEEDED TO MAINTAIN DESIGN HEIGHT AND CROSS SECTION.

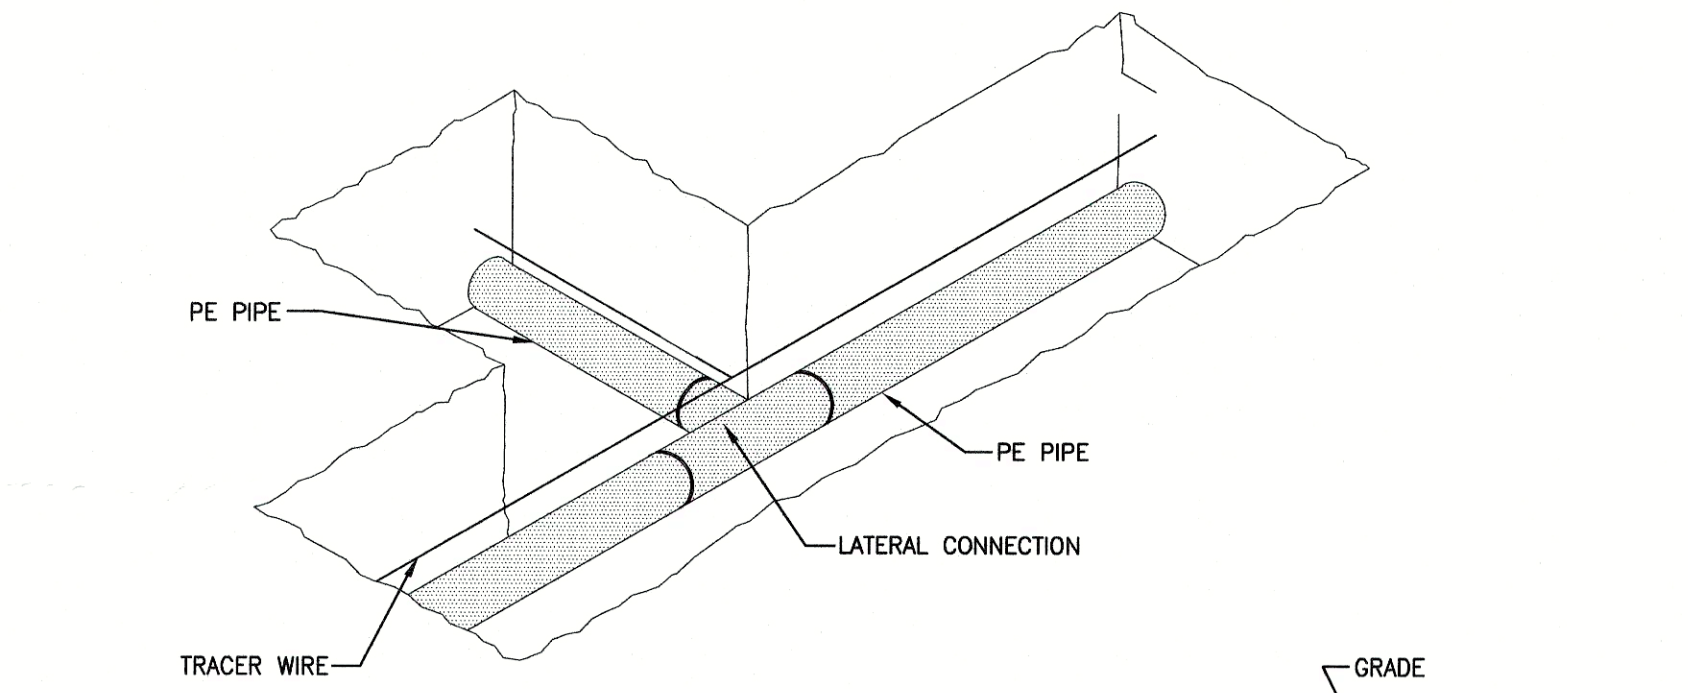

NOTES:
1. TRACER WIRE COATING FOR GAS MAINS SHALL BE YELLOW.

5 TYPICAL LOCATING DEVICE INSTALLATION FOR SINGLE TRENCH INSTALLATION

SCALE: N.T.S.

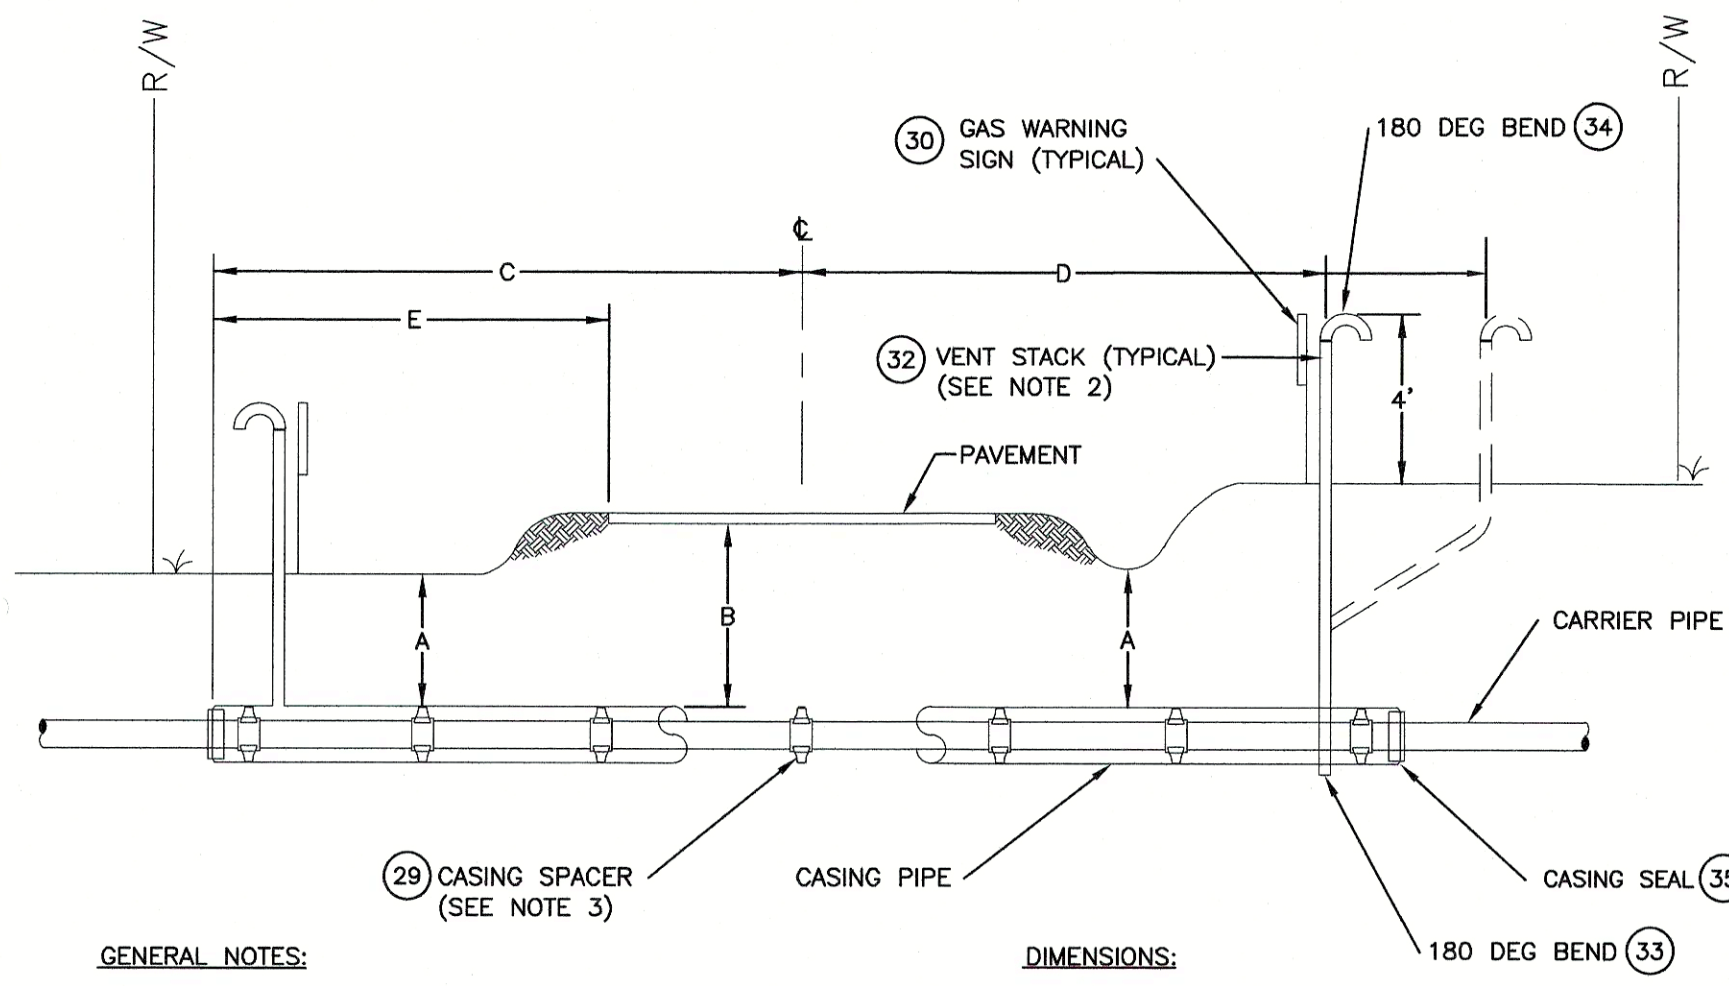

GENERAL NOTES:

1. CASING FOR EACH CROSSING SHALL BE WELDED INTO ONE CONTINUOUS LENGTH.
2. ALL VENT CONNECTIONS SHALL BE WELDED. COUPLINGS SHALL NOT BE ALLOWED.
3. CASING SPACERS ARE TO BE INSTALLED PER MANUFACTURERS SPECIFICATION.


DIMENSIONS:

- FOR ROADWAY CROSSINGS
"A" = FOUR (4) FEET MINIMUM
"B" = FOUR (4) FEET MINIMUM
"C" = AS SHOWN ON PLANS
"D" = TO THE RIGHT-OF-WAY LINE
"E" = MINIMUM 5' FROM END OF CASING TO EDGE OF PAVEMENT


8 CASING DETAIL

SCALE: N.T.S.


REVISIONS:		DATE	BY	DESCRIPTION	NO.

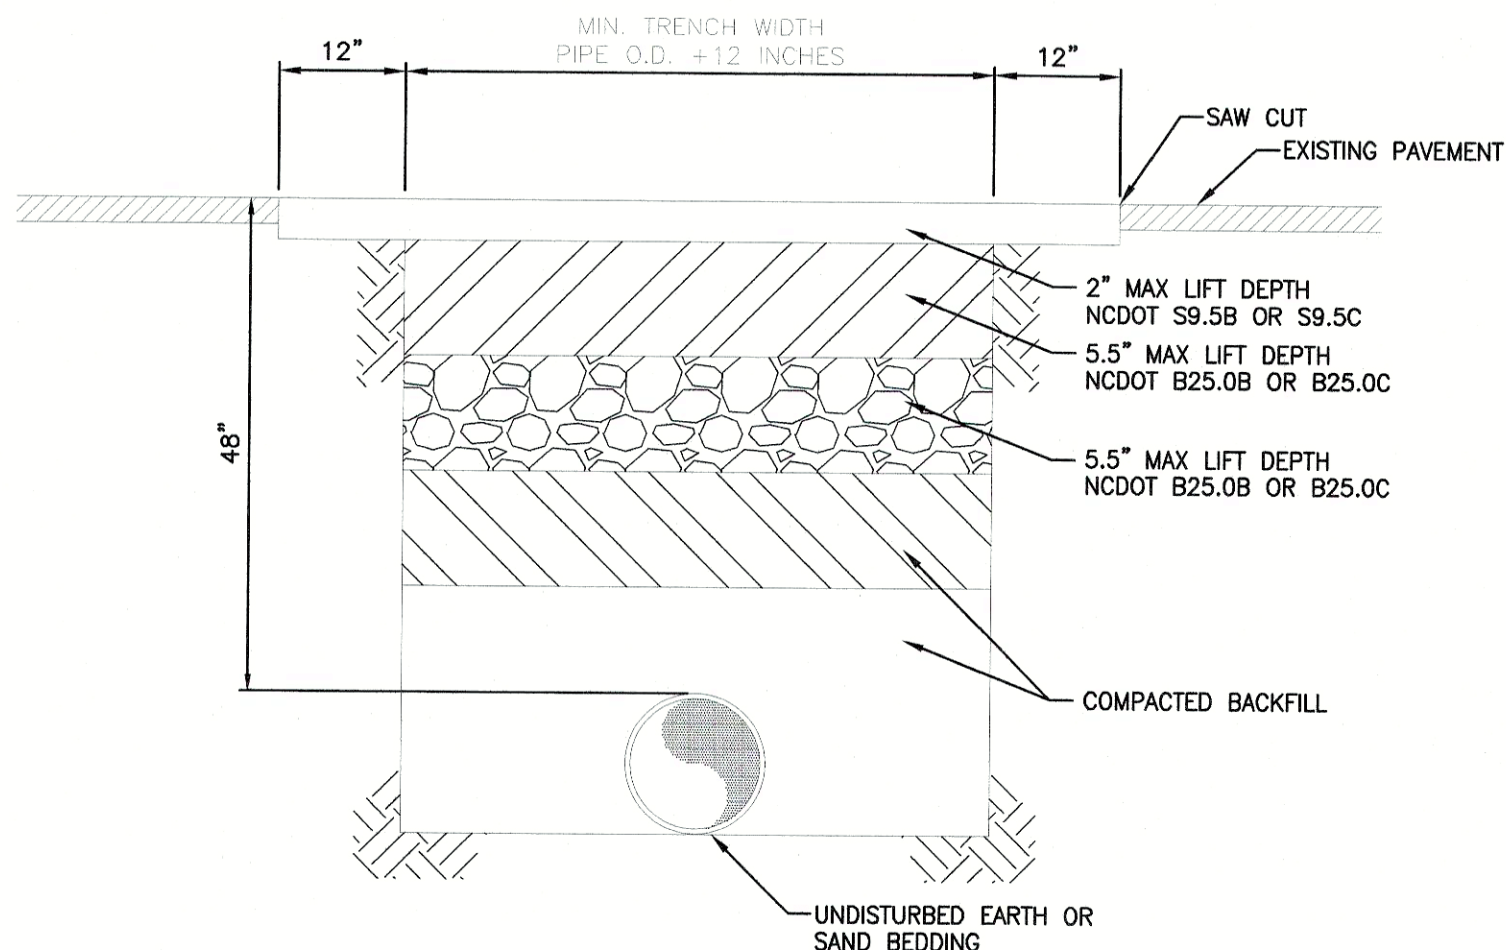


1 TYPICAL PAVEMENT REPAIR ON CITY MAINTAINED ROADS SCALE: N.T.S.

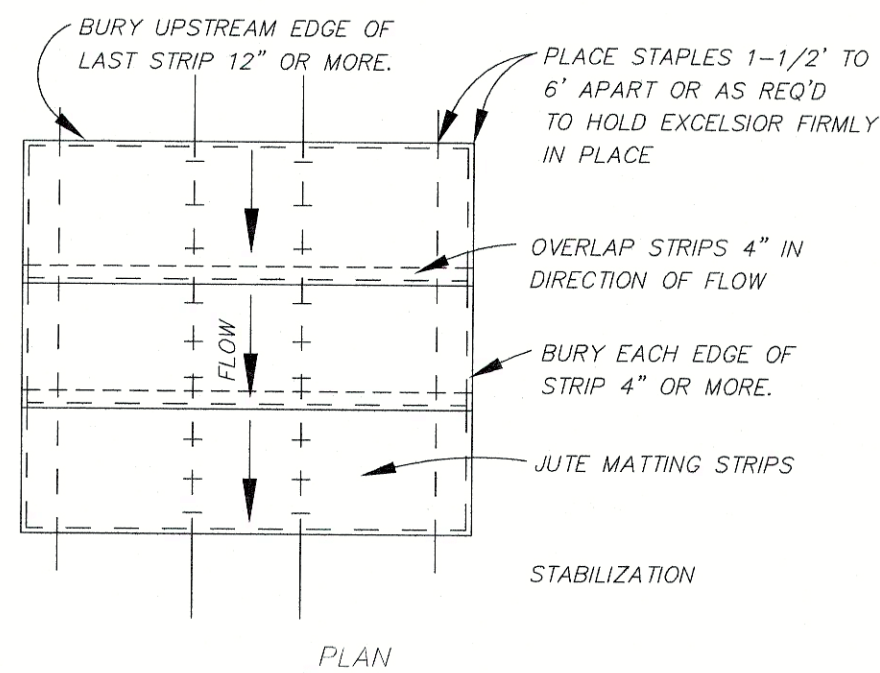


2 SLOPE STABILIZATION W/ EXCELSIOR MATTING SCALE: N.T.S.

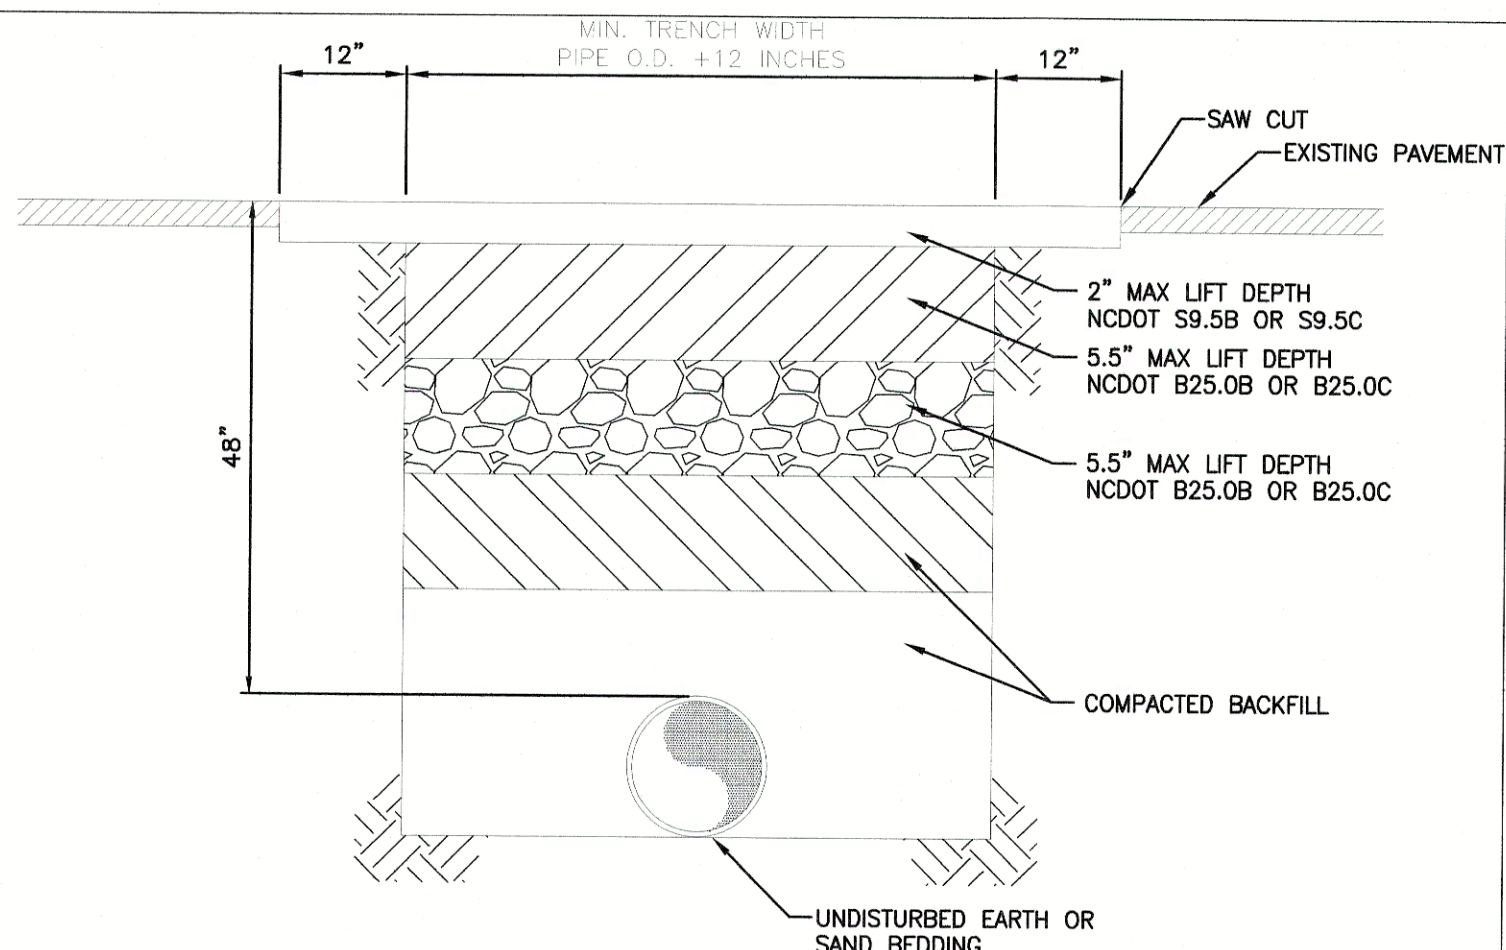


3 TYPICAL PAVEMENT REPAIR ON NCDOT MAINTAINED ROADS N.T.S.

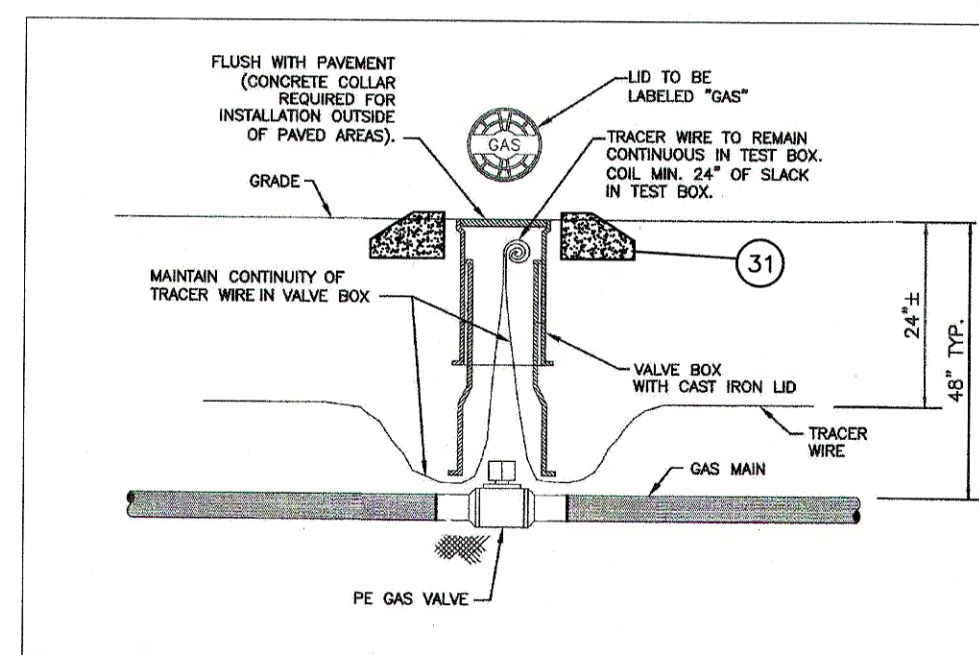


4 TYPICAL PLASTIC GAS VALVE INSTALLATION DETAIL SCALE: N.T.S.

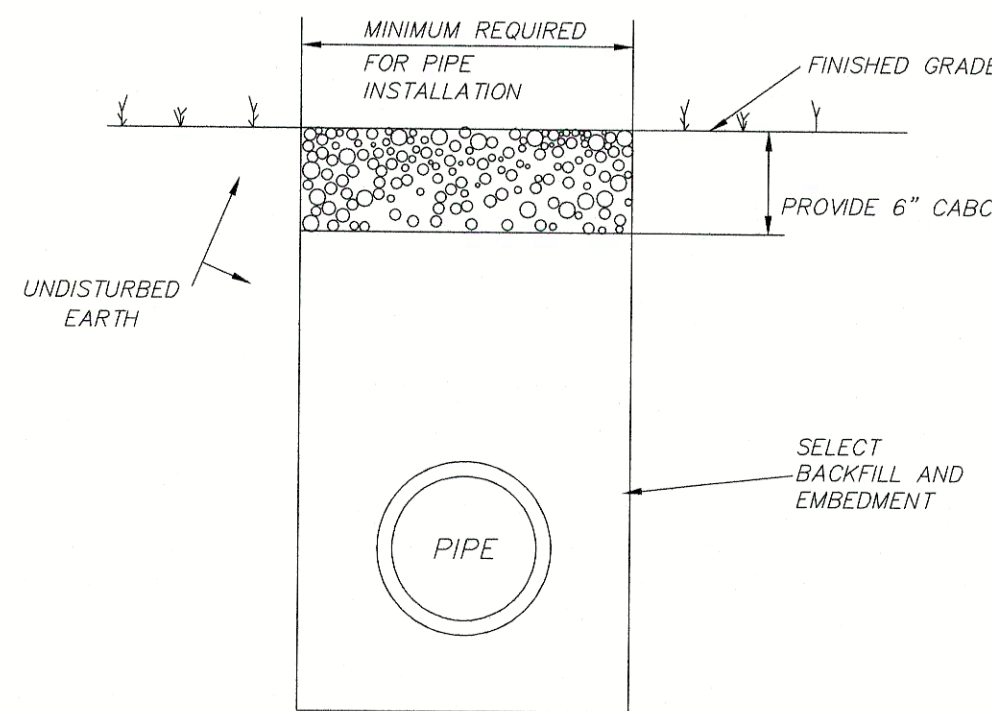


5 TYP. SOIL AND STONE DRIVE CONSTRUCTION SCALE: N.T.S.

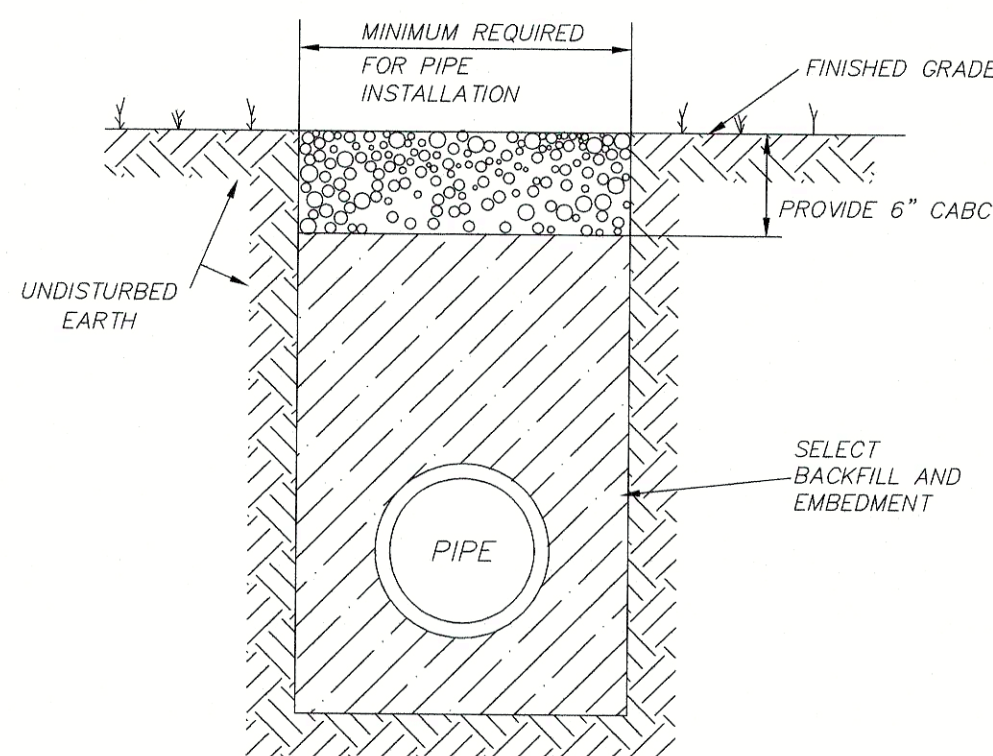


6 TYP. SOIL AND STONE DRIVE CONSTRUCTION SCALE: N.T.S.

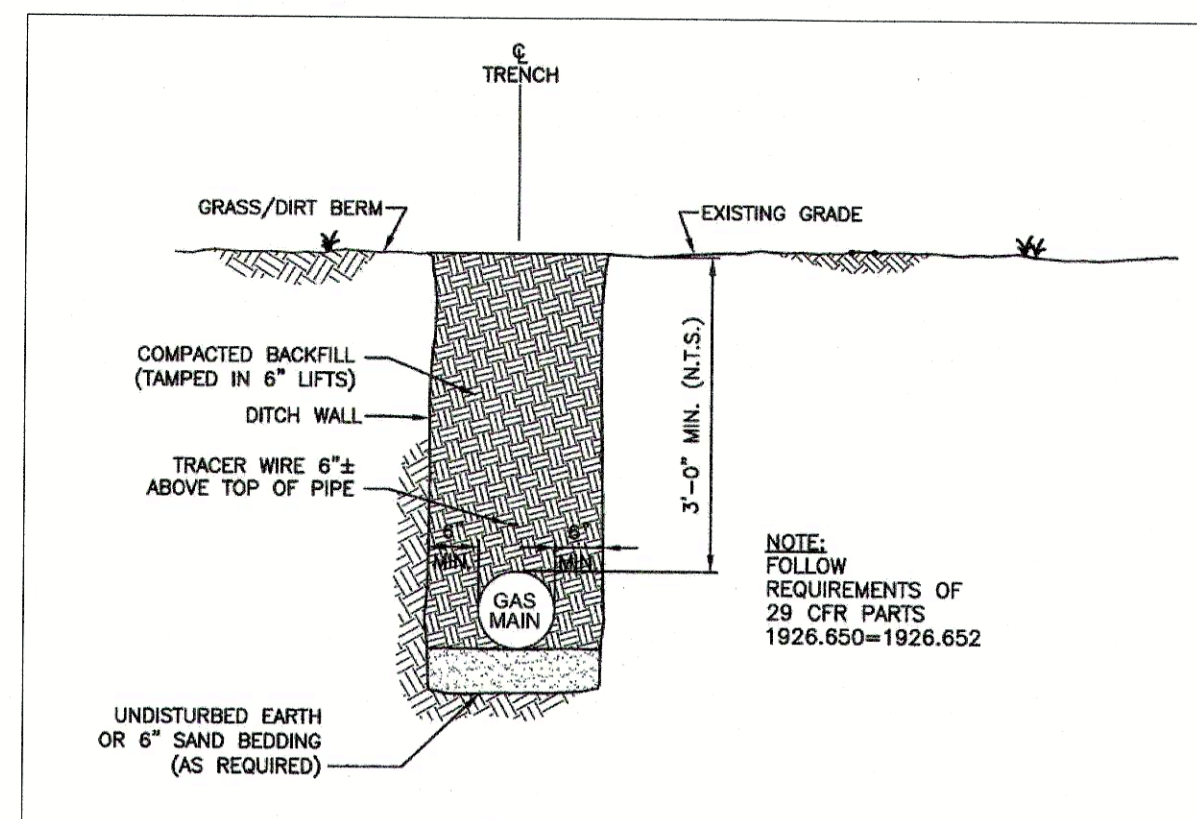


7 TYPICAL POLYETHYLENE (PE) PIPE TRENCH INSTALLATION DETAIL SCALE: N.T.S.

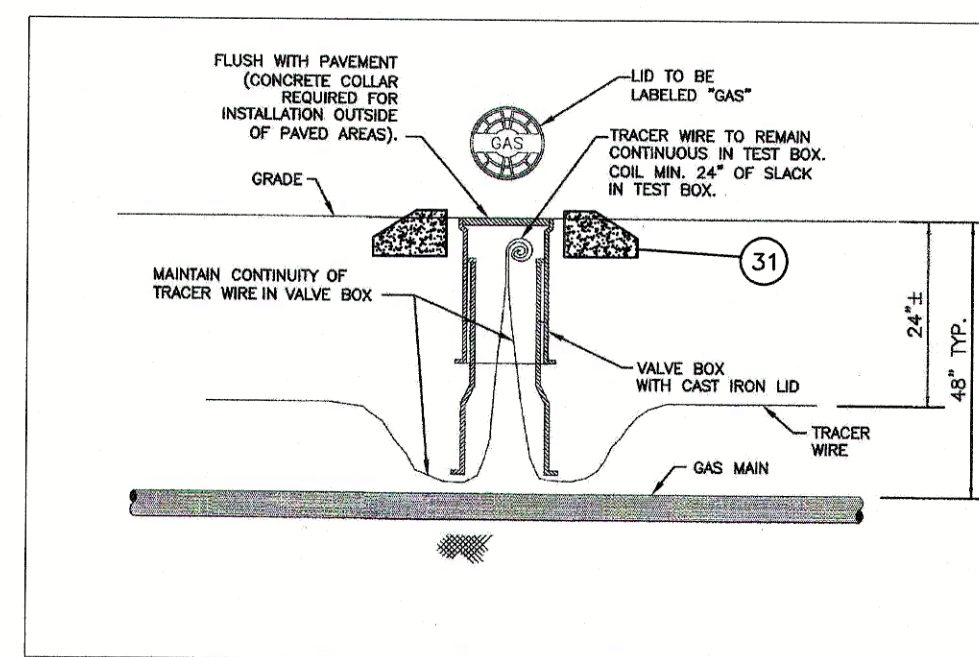

8 TYPICAL LOCATE STATION INSTALLATION DETAIL SCALE: N.T.S.

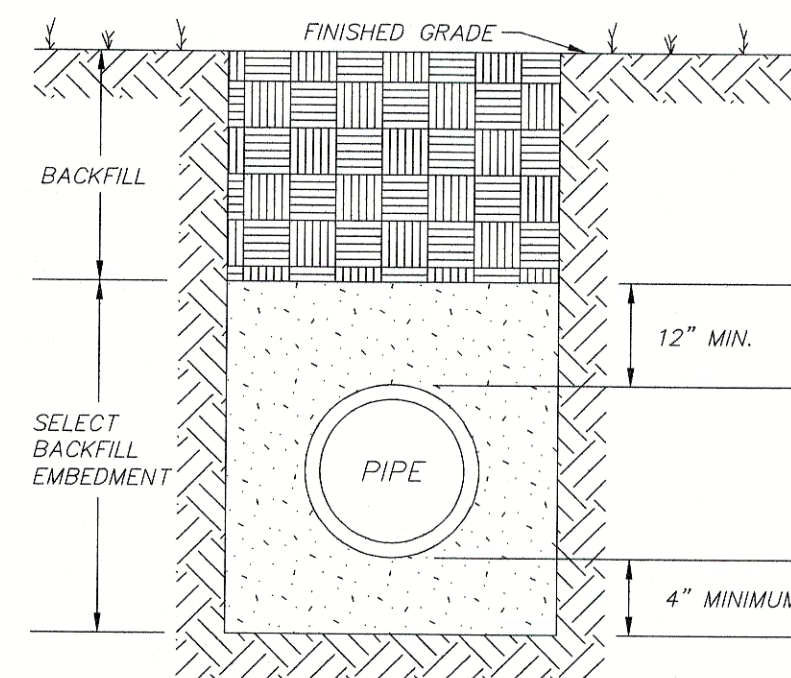


9 CLASS \"E\" BEDDING SCALE: N.T.S.

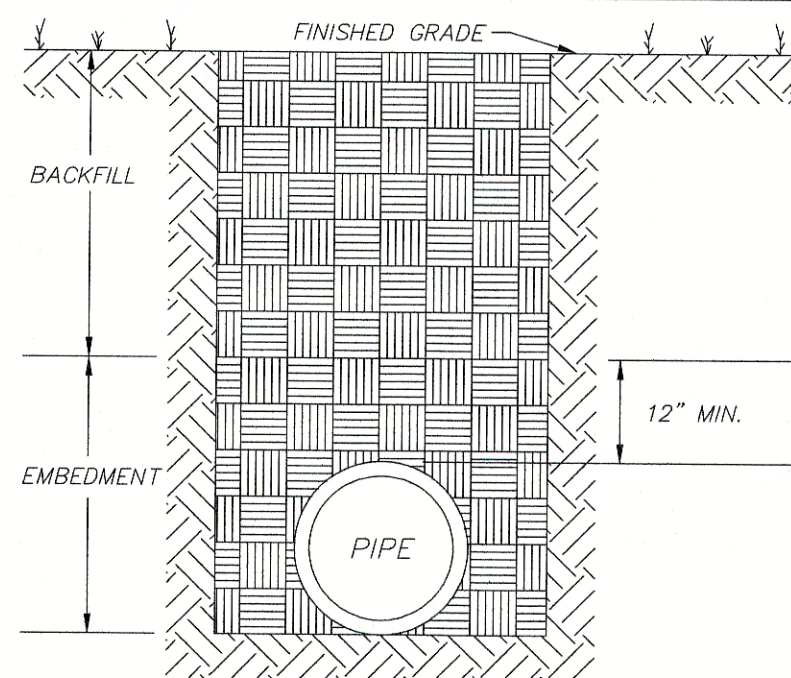


10 CLASS \"F\" BEDDING SCALE: N.T.S.


NO.	DESCRIPTION	DATE	BY

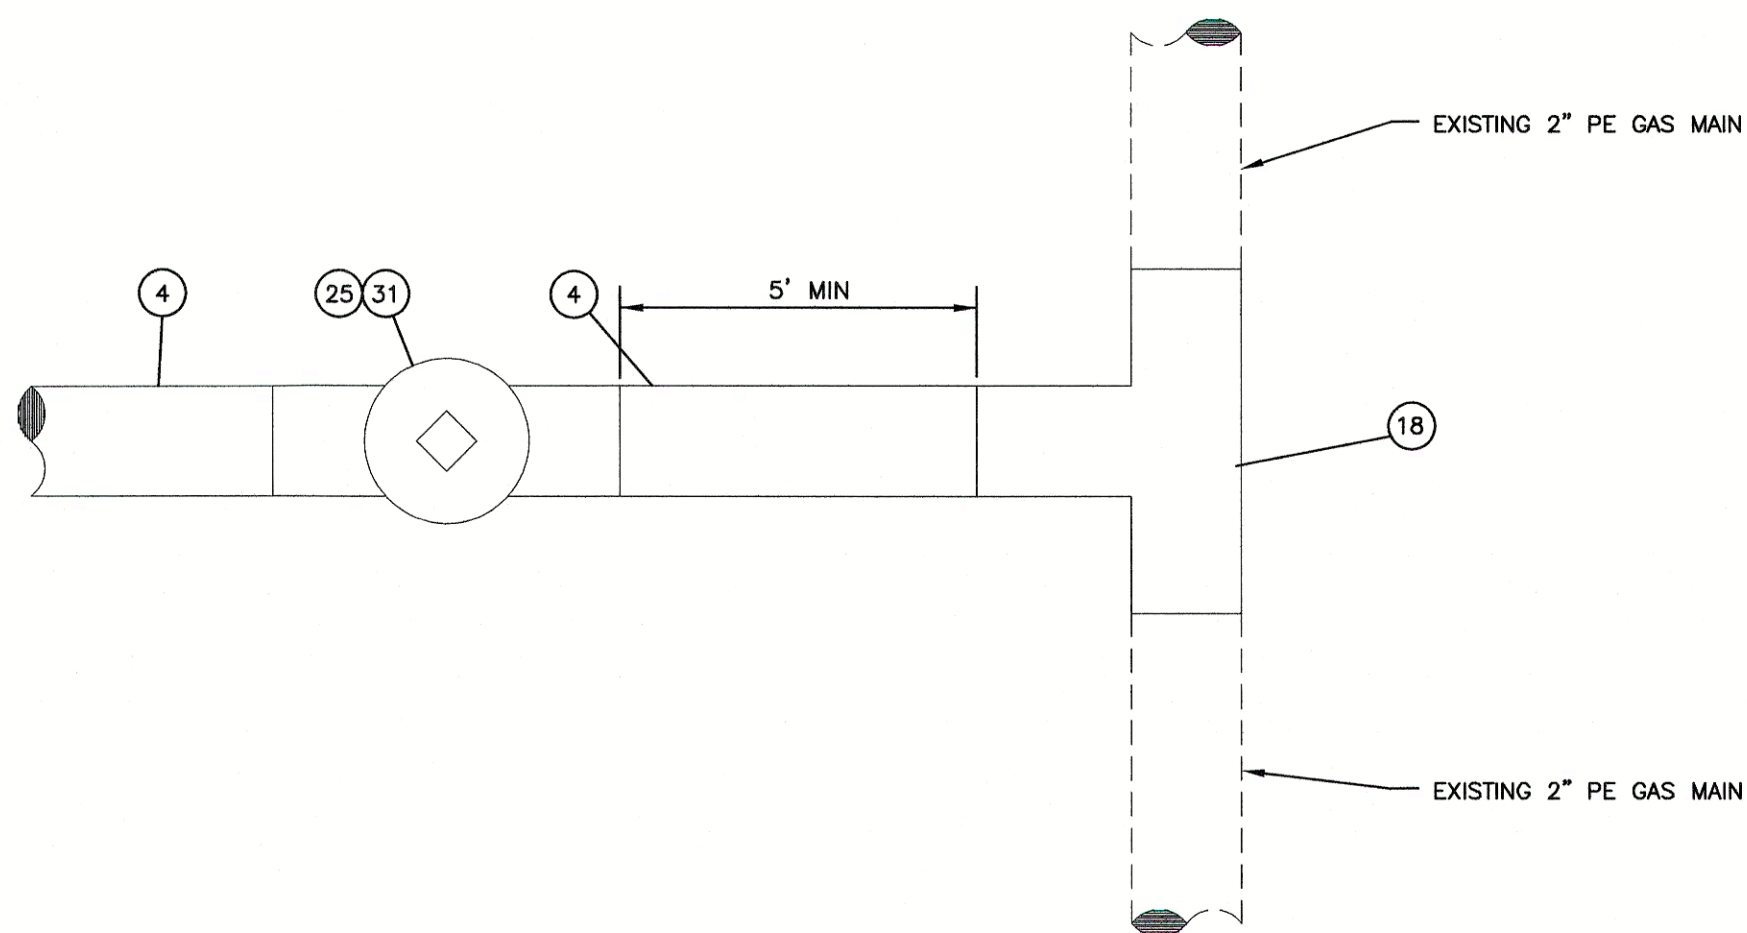


1 **DETAIL** SCALE: N.T.S.

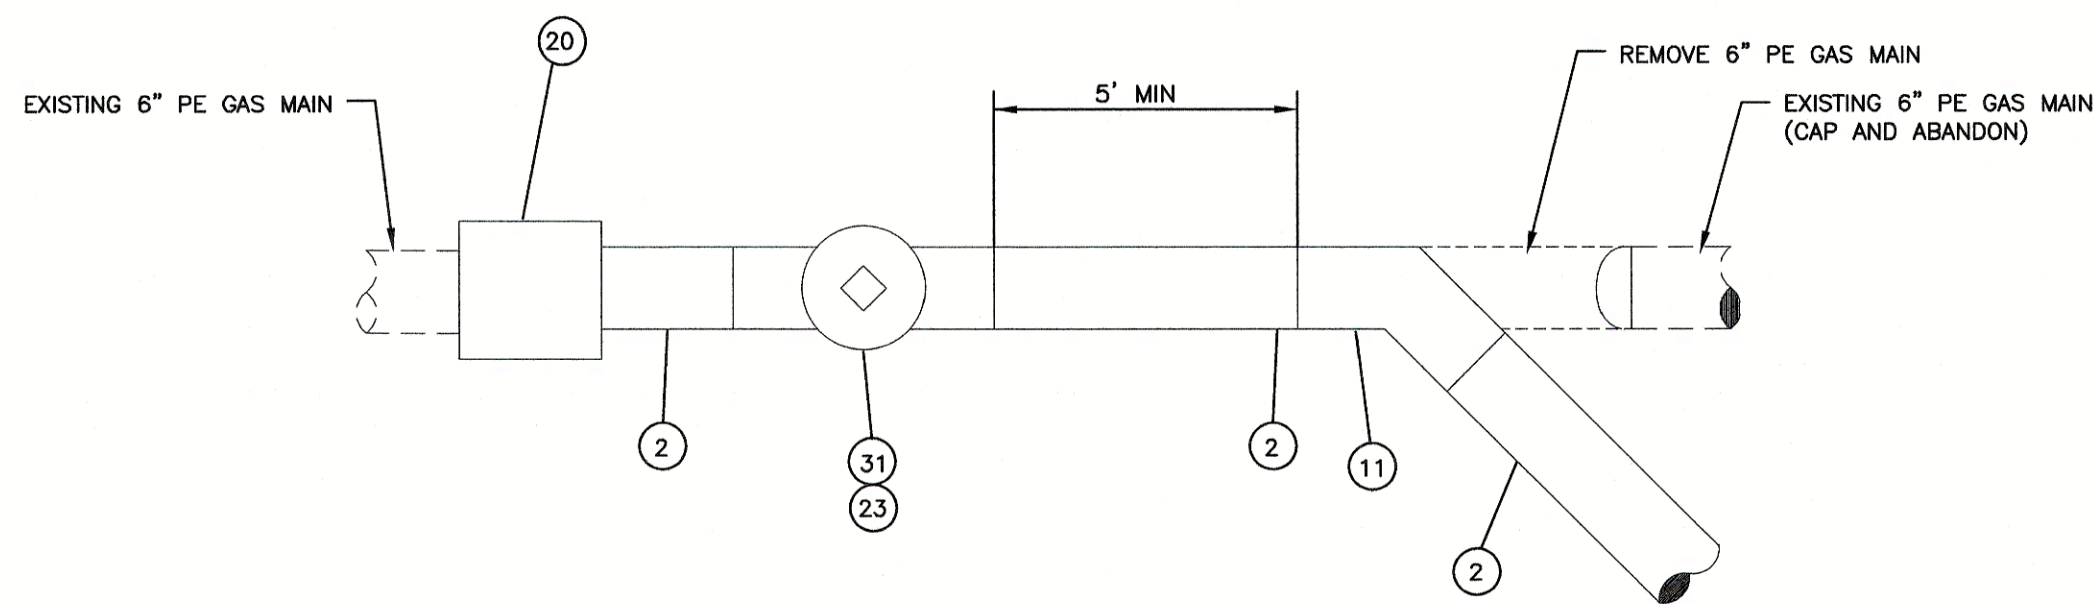

2 DETAIL SCALE: N.T.S.

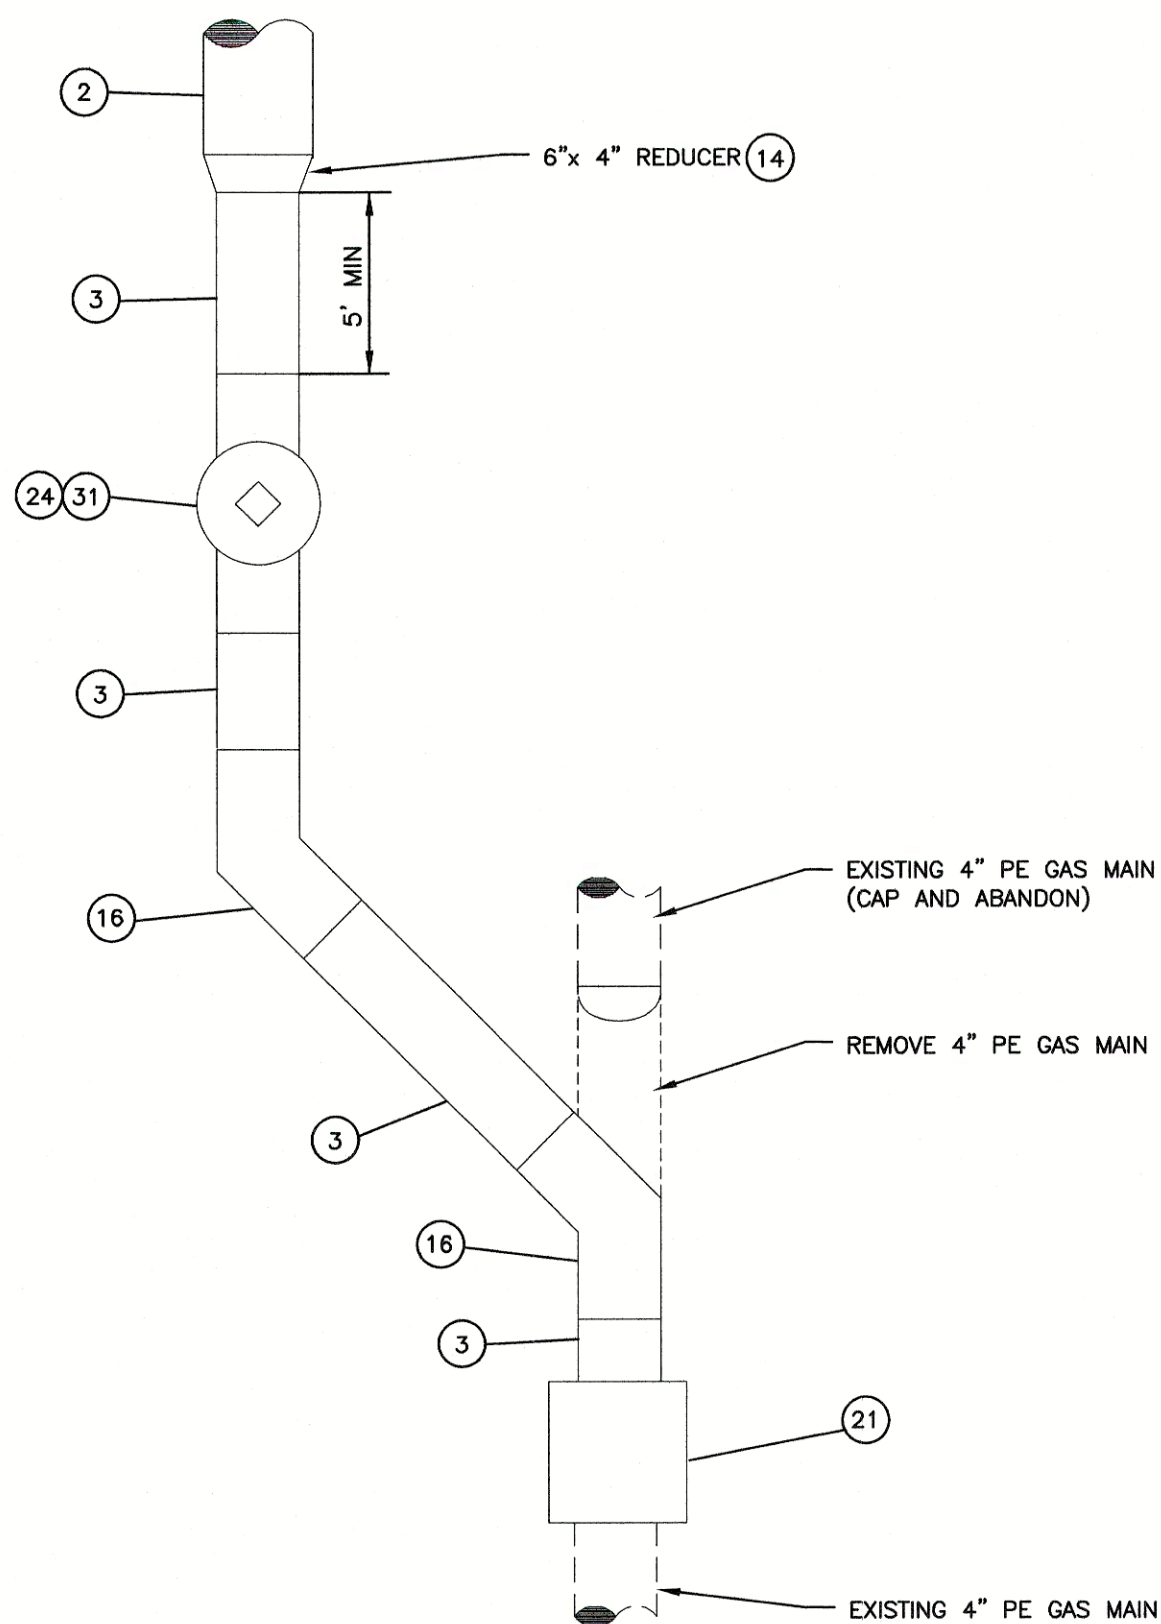

3 **DETAIL** SCALE: N.T.S.

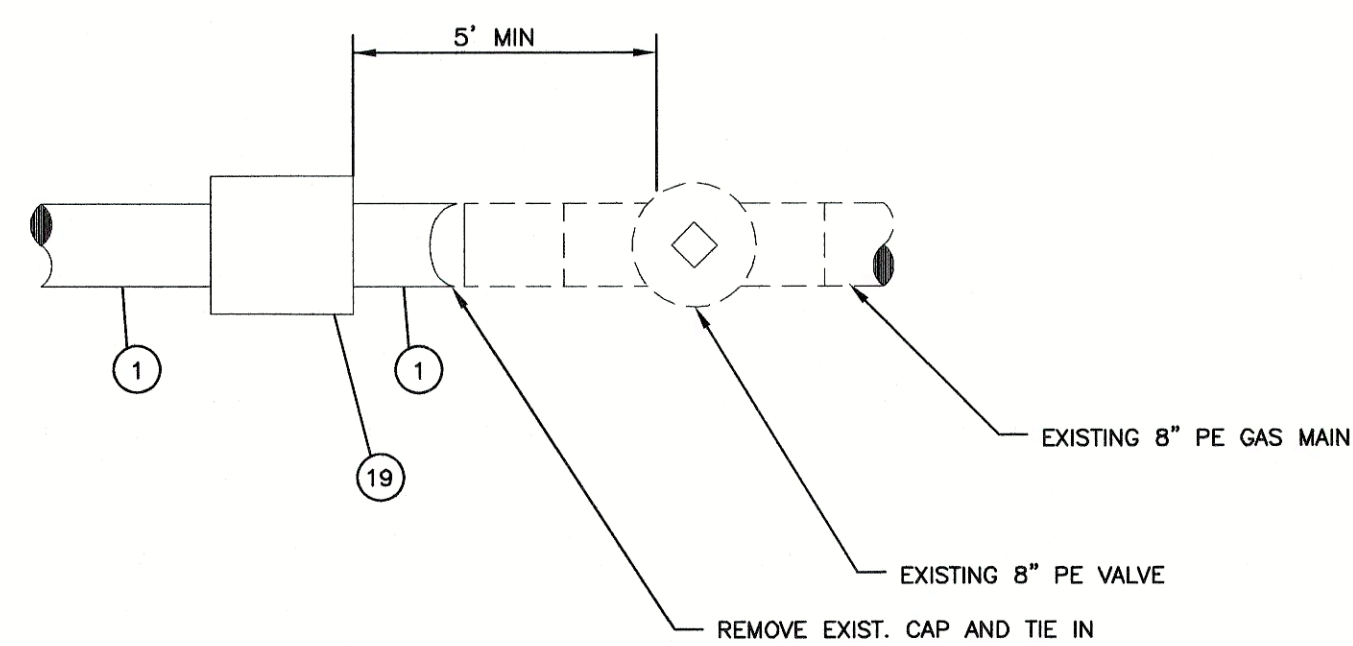

4 **DETAIL** SCALE: N.T.S.

7/13/26



FINAL DRAWINGS
ISSUED FOR
BIDDING

[illegible]

GREENVILLE UTILITIES COMMISSION
OLD TAR ROAD NATURAL GAS MAIN EXTENSION
PITT COUNTY, NORTH CAROLINA

DETAILS

DESIGNED BY:	JML
DRAWN BY:	JML
CHECKED BY:	FLS
PROJECT No.	2025001
DRAWING No.	W-4260
SCALE:	AS NOTED
SHEET No.	

C4.04